


1 DETAIL – RESTROOM VANITY
A502 1 1/2"=1'-0"

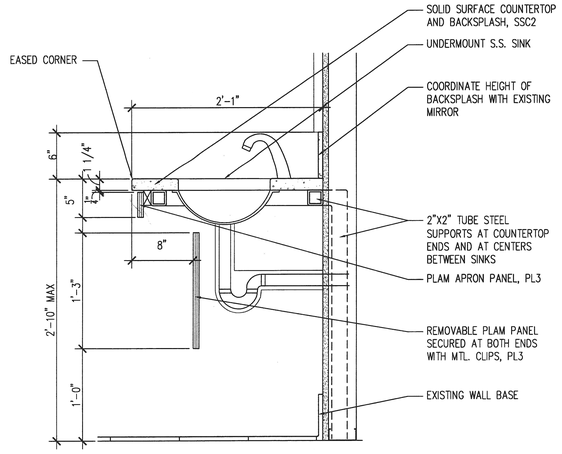


2 DETAIL – BREAK ROOM ISLAND
A502 1 1/2"=1'-0"




3 DETAIL – CONFERENCE WALL REVEAL
A502 6"=1'-0"

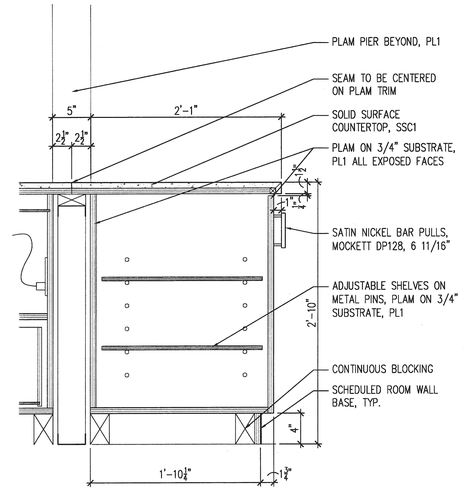


4 DETAIL – BARN DOOR
A502 1 1/2"=1'-0"

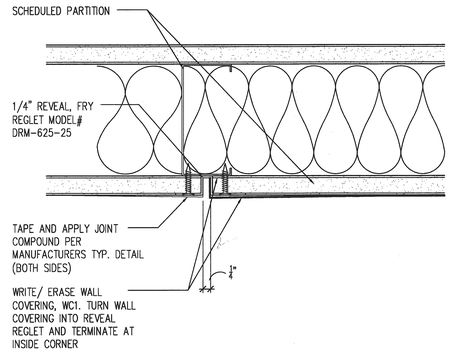


5 DETAIL – RAMP RAILING
A502 3"=1'-0"

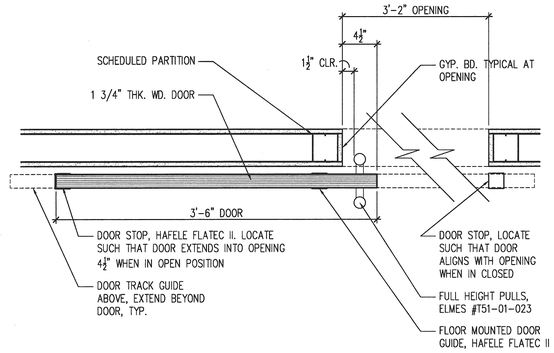


NOTES:
1. DETAIL REPRESENTS A TYPICAL COLUMN FURRING. REFER TO A101 PLAN FOR ACTUAL DIMENSIONS AND ORIENTATION RELATIVE TO COLUMN LOCATION.
2. NOTIFY ARCHITECT IN WRITING OF ANY EXISTING PIPING, CONDUIT, RAIN LEADERS, BRACING, ETC. THAT WOULD PREVENT THE CONSTUCTION OF COLUMN FURRING TO SIZES SHOWN IN PLAN.
3. COLUMN FURRING TO STOP AT UNDERSIDE OF ACOUSTIC PANEL CEILING. STUDS TIED TO STRUCTURE ABOVE

6 DETAIL – COLUMN FURRING
A502 1 1/2"=1'-0"

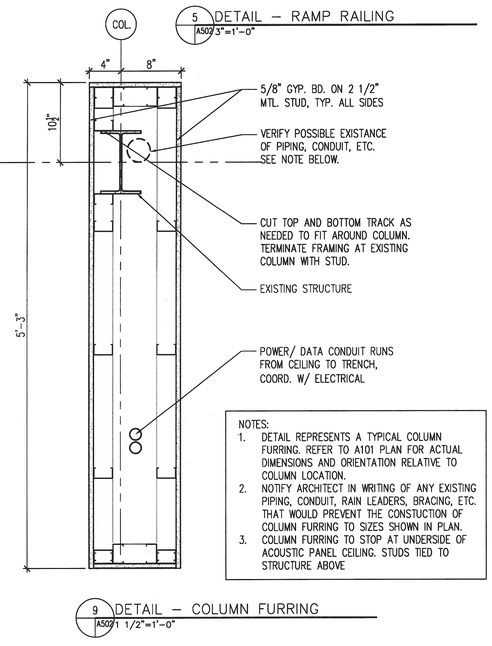


NOTES:
1. DETAIL REPRESENTS A TYPICAL COLUMN FURRING. REFER TO A101 PLAN FOR ACTUAL DIMENSIONS AND ORIENTATION RELATIVE TO COLUMN LOCATION.
2. NOTIFY ARCHITECT IN WRITING OF ANY EXISTING PIPING, CONDUIT, RAIN LEADERS, BRACING, ETC. THAT WOULD PREVENT THE CONSTUCTION OF COLUMN FURRING TO SIZES SHOWN IN PLAN.
3. COLUMN FURRING TO STOP AT UNDERSIDE OF ACOUSTIC PANEL CEILING. STUDS TIED TO STRUCTURE ABOVE

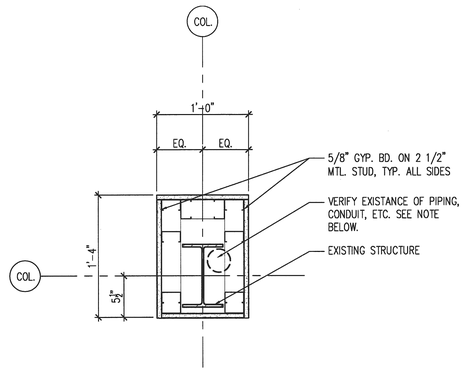7 DETAIL – COLUMN FURRING
A502 1 1/2"=1'-0"




NOTES:
1. DETAIL REPRESENTS A TYPICAL COLUMN FURRING. REFER TO A101 PLAN FOR ACTUAL DIMENSIONS AND ORIENTATION RELATIVE TO COLUMN LOCATION.
2. NOTIFY ARCHITECT IN WRITING OF ANY EXISTING PIPING, CONDUIT, RAIN LEADERS, BRACING, ETC. THAT WOULD PREVENT THE CONSTUCTION OF COLUMN FURRING TO SIZES SHOWN IN PLAN.
3. COLUMN FURRING TO STOP AT UNDERSIDE OF ACOUSTIC PANEL CEILING. STUDS TIED TO STRUCTURE ABOVE

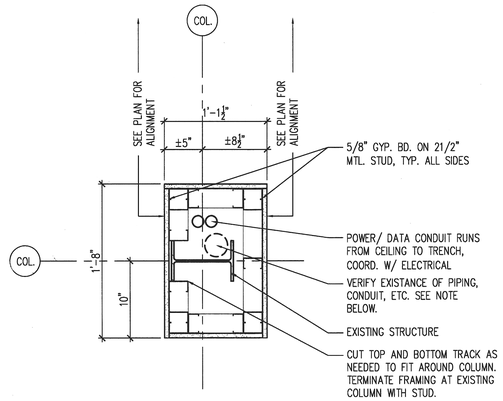8 DETAIL – COLUMN FURRING
A502 1 1/2"=1'-0"




NOTES:
1. DETAIL REPRESENTS A TYPICAL COLUMN FURRING. REFER TO A101 PLAN FOR ACTUAL DIMENSIONS AND ORIENTATION RELATIVE TO COLUMN LOCATION.
2. NOTIFY ARCHITECT IN WRITING OF ANY EXISTING PIPING, CONDUIT, RAIN LEADERS, BRACING, ETC. THAT WOULD PREVENT THE CONSTUCTION OF COLUMN FURRING TO SIZES SHOWN IN PLAN.
3. COLUMN FURRING TO STOP AT UNDERSIDE OF ACOUSTIC PANEL CEILING. STUDS TIED TO STRUCTURE ABOVE

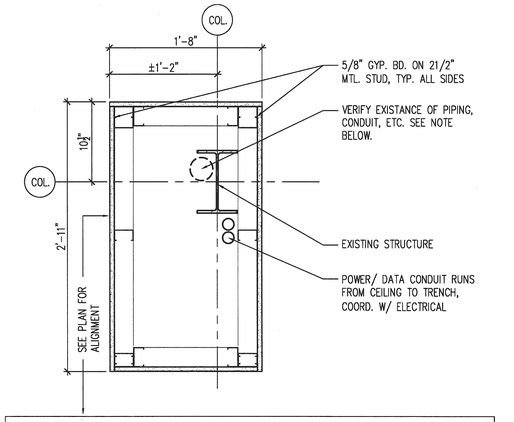9 DETAIL – COLUMN FURRING
A502 1 1/2"=1'-0"




10 DETAIL – RAILING INFILL
A502 1 1/2"=1'-0"

DESIGNCOLLECTIVE
ARCHITECTURE, PLANNING, INTERIORS
WWW.DESIGNCOLLECTIVE.COM
601 EAST PRATT STREET, SUITE 300
BALTIMORE, MARYLAND 21202
T: 410.685.6655 F: 410.539.6242
312 BLACKWELL STREET, SUITE 100
DURHAM, NORTH CAROLINA 27701
T: 919.381.9322 F: 919.381.9323

©DESIGN COLLECTIVE,INC. ALL RIGHTS RESERVED

| ISSUED FOR | DATE |
|---|---|
| BID SET | 07.07.2011 |
| PERMIT | 07.15.2011 |

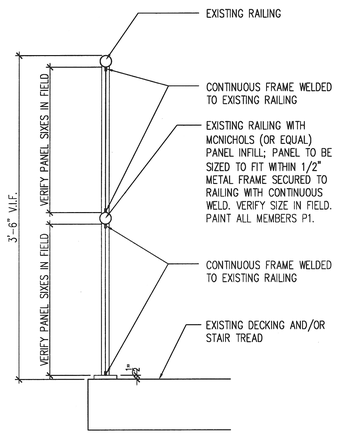CONSULTANT

OWNER / DEVELOPER
**Johns Hopkins Healthcare**
**6704 Curtis Court**
**Glen Burnie, MD 20160**

PROJECT NAME
**Johns Hopkins Healthcare Masterplan**

PROJECT ADDRESS
**6701 Curtis Court**
**Suite D**
**Glen Burnie, MD 20160**

PROJECT MANAGEMENT
**DCI Project No. 459-10-01**

SEAL
"I certify that these documents were prepared or approved by me, and that I am a duly licensed architect under the laws of the State of Maryland, License No. 9684 ,expiration date 09/11 "
By: Fred S. Marino, AIA Date: 07.15.2011
Design Collective, Inc.
ARCHITECT No. 9684
Fred Marino STATE OF MARYLAND

SHEET TITLE
DETAILS

SCALE
AS NOTED

SHEET NUMBER
A502