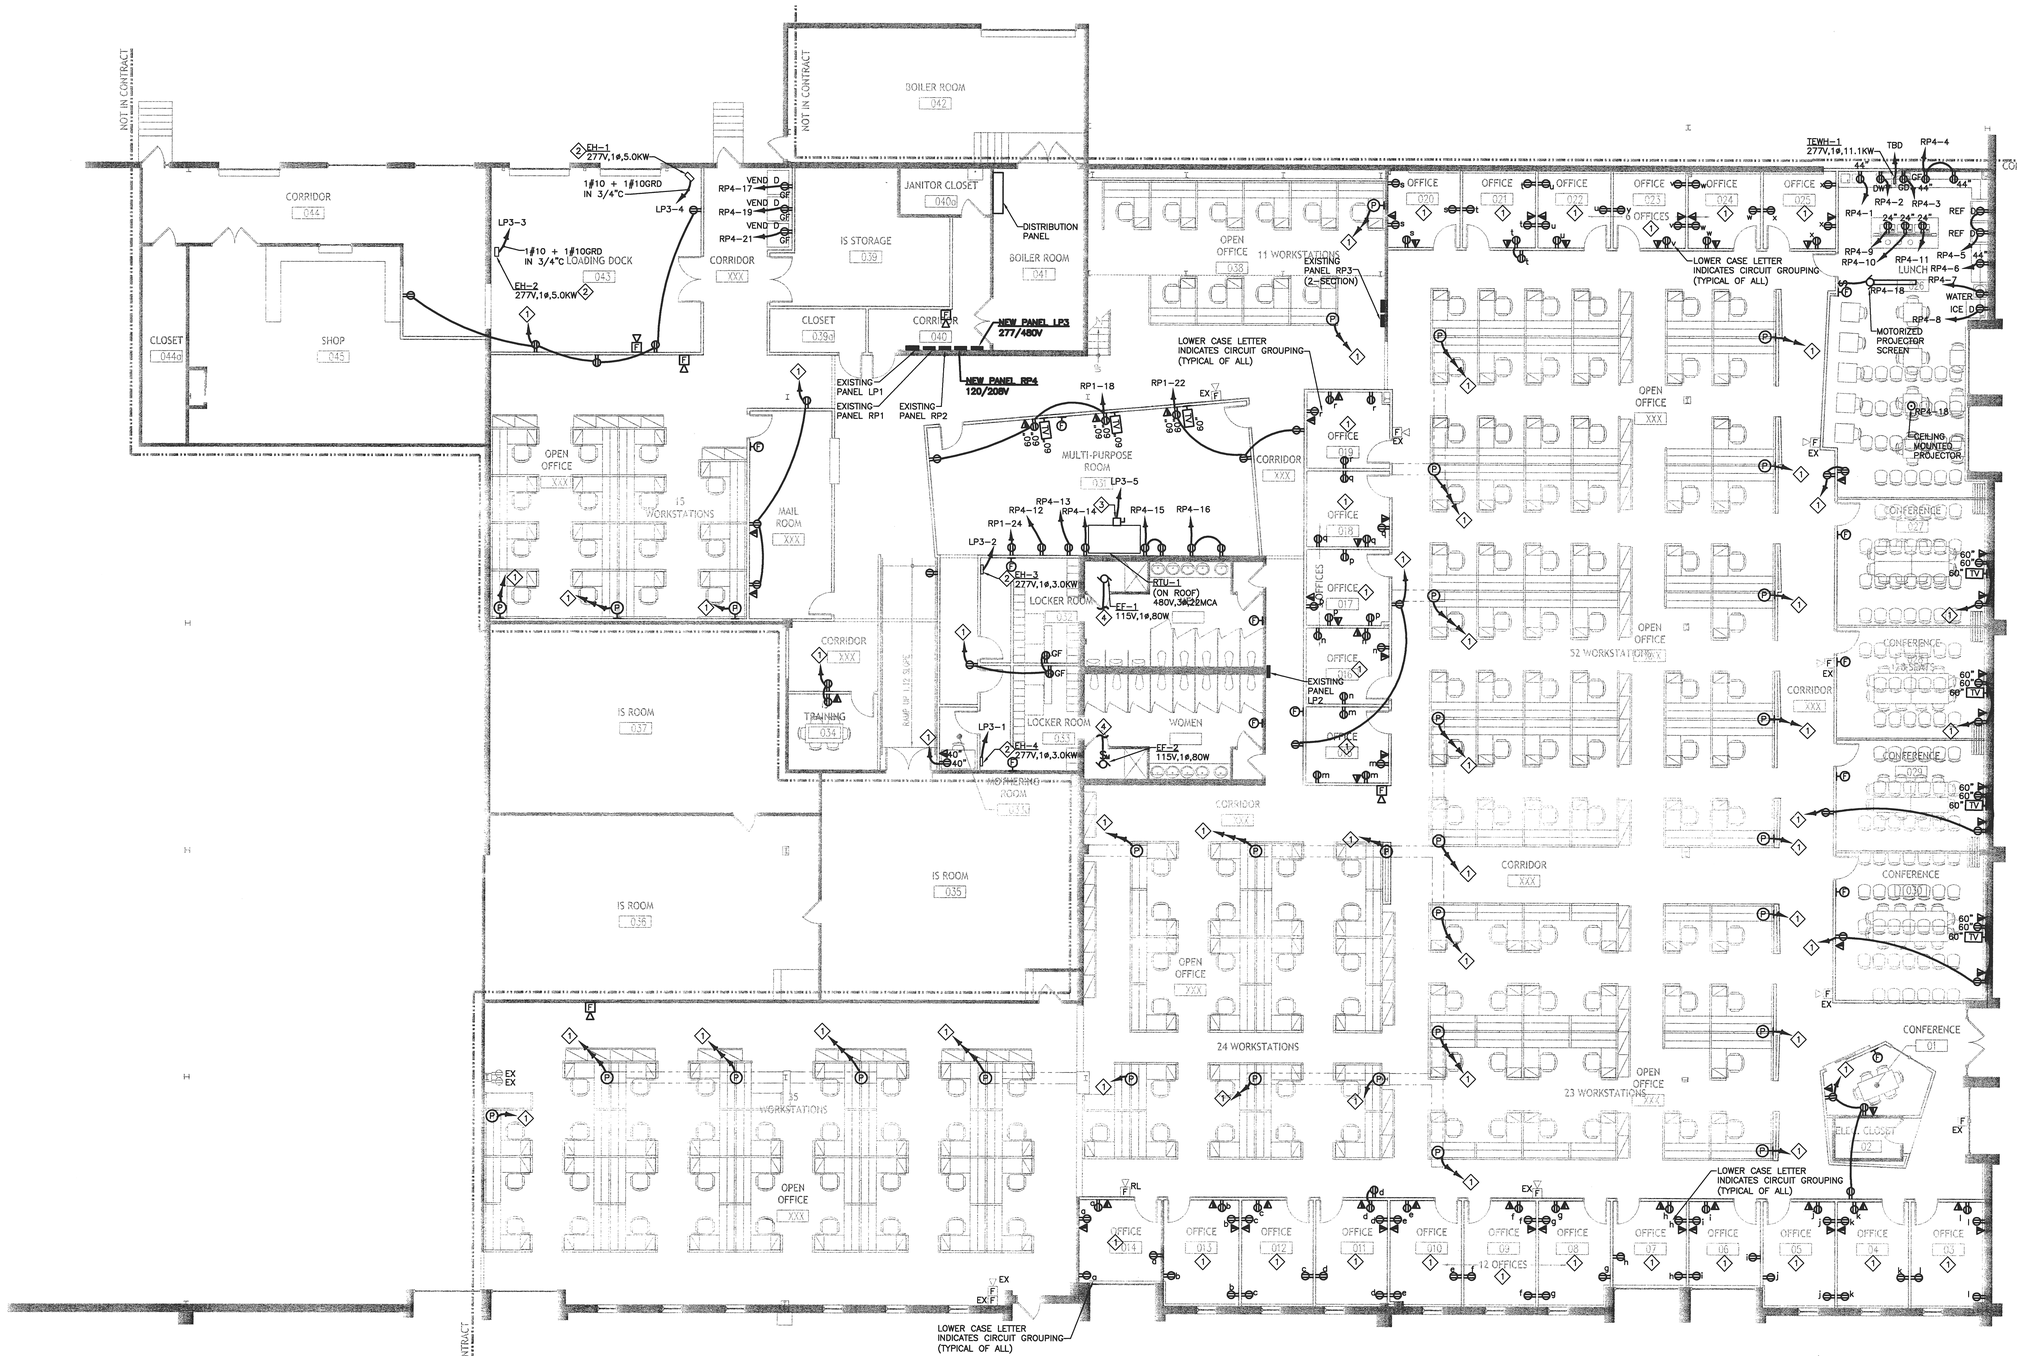

FLOOR PLAN – POWER & SPECIAL SYSTEMS

SCALE: 1/8" = 1'-0"

REFERENCED NOTES

1. CONNECT TO EXISTING RECEPTACLE CIRCUIT IN SPACE OR EXTEND WIRING TO NEXT AVAILABLE CIRCUIT IN PANEL RP1, RP2, OR RP3.
2. UNIT FURNISHED WITH INTEGRAL DISCONNECT AND THERMOSTAT.
3. PROVIDE 480V,3P,30A FSS IN NEMA 3R ENCLOSURE WITH 3#10 + 1#10GRD IN 3/4"C. FUSE PER MANUFACTURERS RECOMMENDATIONS.
4. EXTEND EXHAUST FAN WIRING TO SHOWER LIGHTING SWITCH.

DEMOLITION NOTES:

1. UNLESS NOTED OTHERWISE, REMOVE EXISTING RECEPTACLES, SYSTEM FURNITURE CONNECTIONS, TELECOM & DATA OUTLETS & ASSOCIATED CONDUIT AND WIRING.

DESIGNCOLLECTIVE

ARCHITECTURE, PLANNING, INTERIORS
601 EAST PRATT STREET, SUITE 300
BALTIMORE, MARYLAND 21202
T: 410.685.6655 F: 410.539.6242
WWW.DESIGNCOLLECTIVE.COM

312 BLACKWELL STREET, SUITE 100
DURHAM, NORTH CAROLINA 27701
T: 919.381.9322 F: 919.381.9323

©DESIGN COLLECTIVE,INC. ALL RIGHTS RESERVED

ISSUED FOR	DATE
BID SET	07.07.2011
PERMIT	07.15.2011

CONSULTANT
CENTURY ENGINEERING
CONSULTING ENGINEERS – PLANNERS
10710 GILROY ROAD
HUNT VALLEY, MD 21031
Phone: 443-589-2400 Fax: 443-589-2401

OWNER / DEVELOPER
Johns Hopkins Healthcare
6704 Curtis Court
Glen Burnie, MD 20160

PROJECT NAME
Johns Hopkins Healthcare Masterplan

PROJECT ADDRESS
6701 Curtis Court
Suite D
Glen Burnie, MD 20160

PROJECT MANAGEMENT
DCI Project No. 459-10-01

SEAL
"Professional Certification. I hereby certify that these documents were prepared or approved by me, and that I am a duly licensed professional engineer under the laws of the State of Maryland, License No. 21805 Expiration Date: 12-11-2011

STATE OF MARYLAND · MICHAEL DEARDORFF · NO. 21805 · REGISTERED · PROFESSIONAL ENGINEER

SHEET TITLE
FLOOR PLAN – POWER & SPECIAL SYSTEMS

SCALE
AS SHOWN

SHEET NUMBER
E200