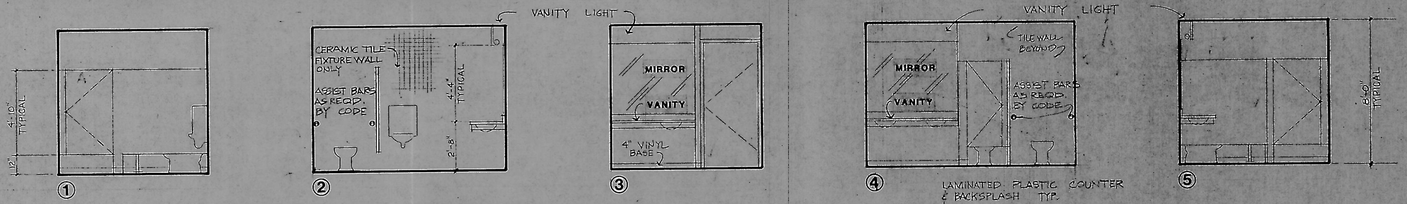

Restroom Elevations: First Floor

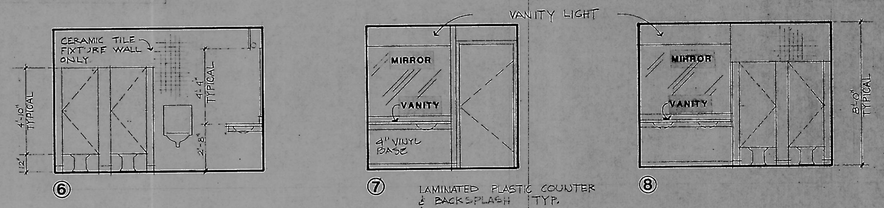

Second Floor

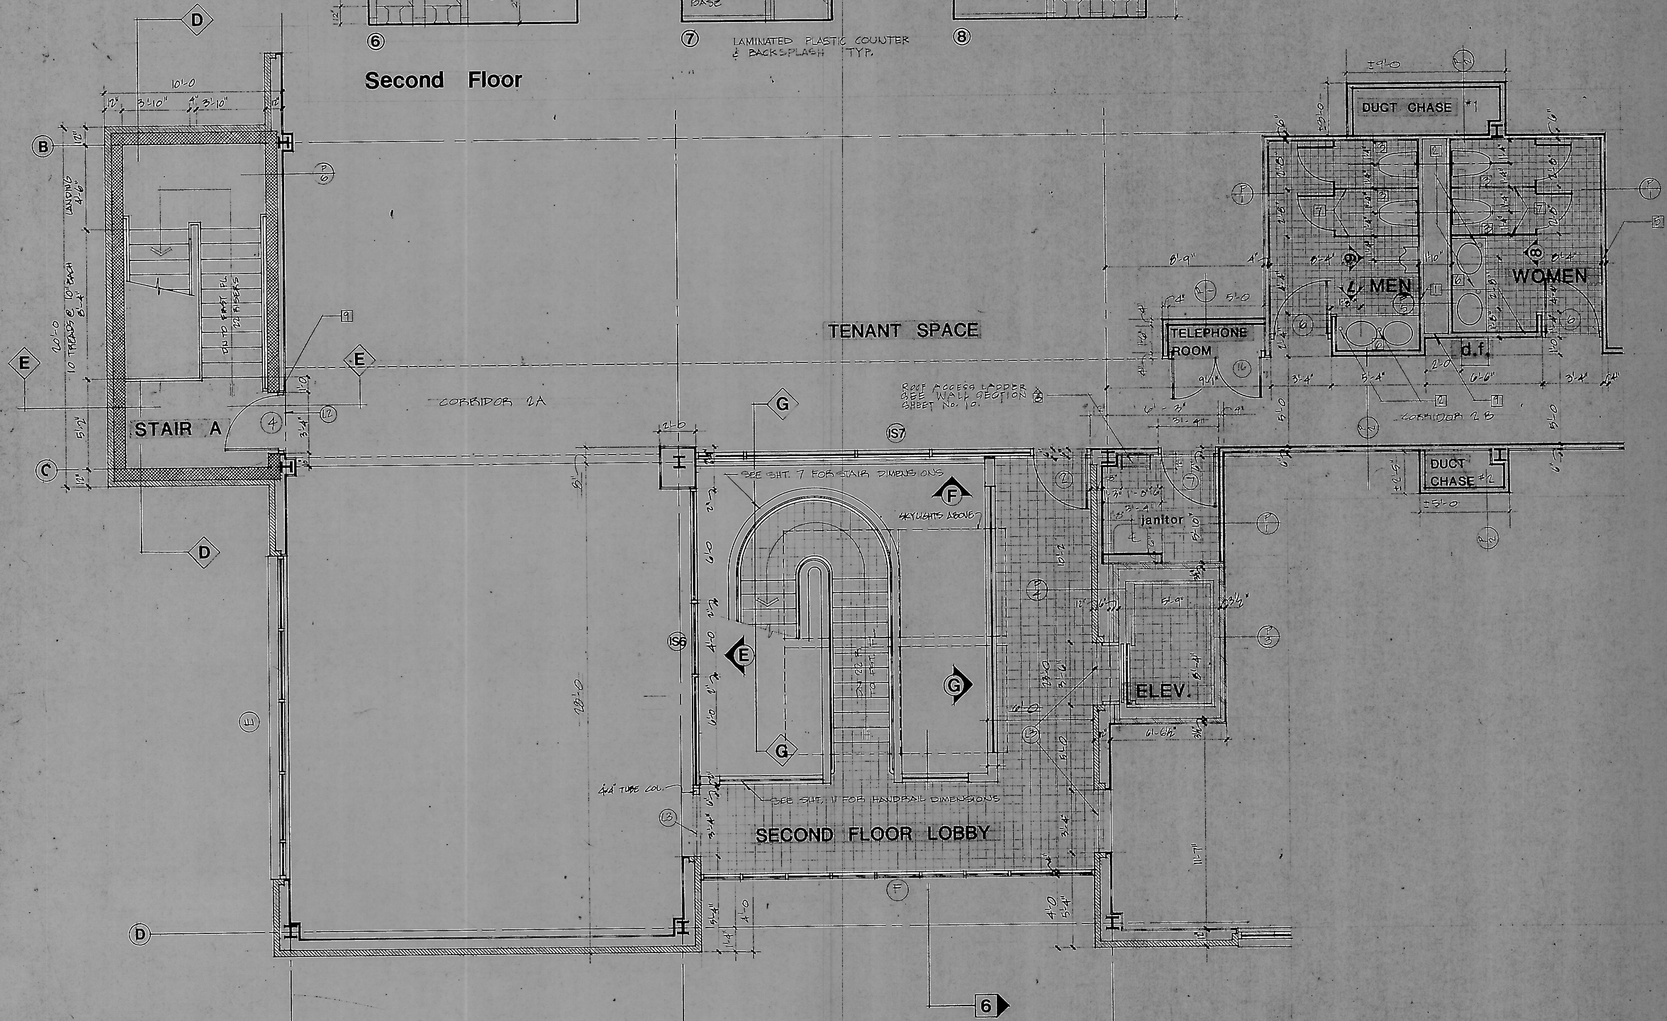

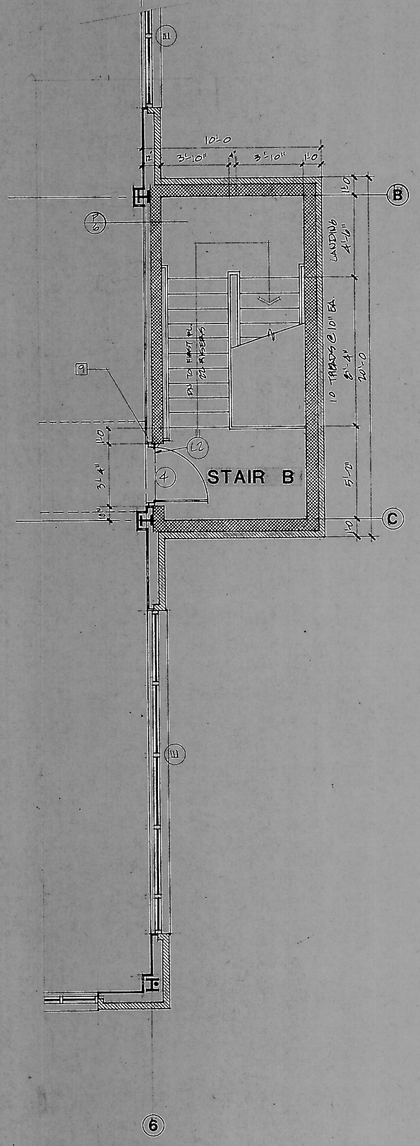

Detail Plan Second Floor & Restroom Elevations

DETAIL PLAN - SECOND FLOOR RESTROOM ELEVS.

FIRST NATIONAL BANK BUILDING
OWNER: FIRST NATIONAL BANK OF MARYLAND
ARCHITECT: LAND DESIGN/RESEARCH

8