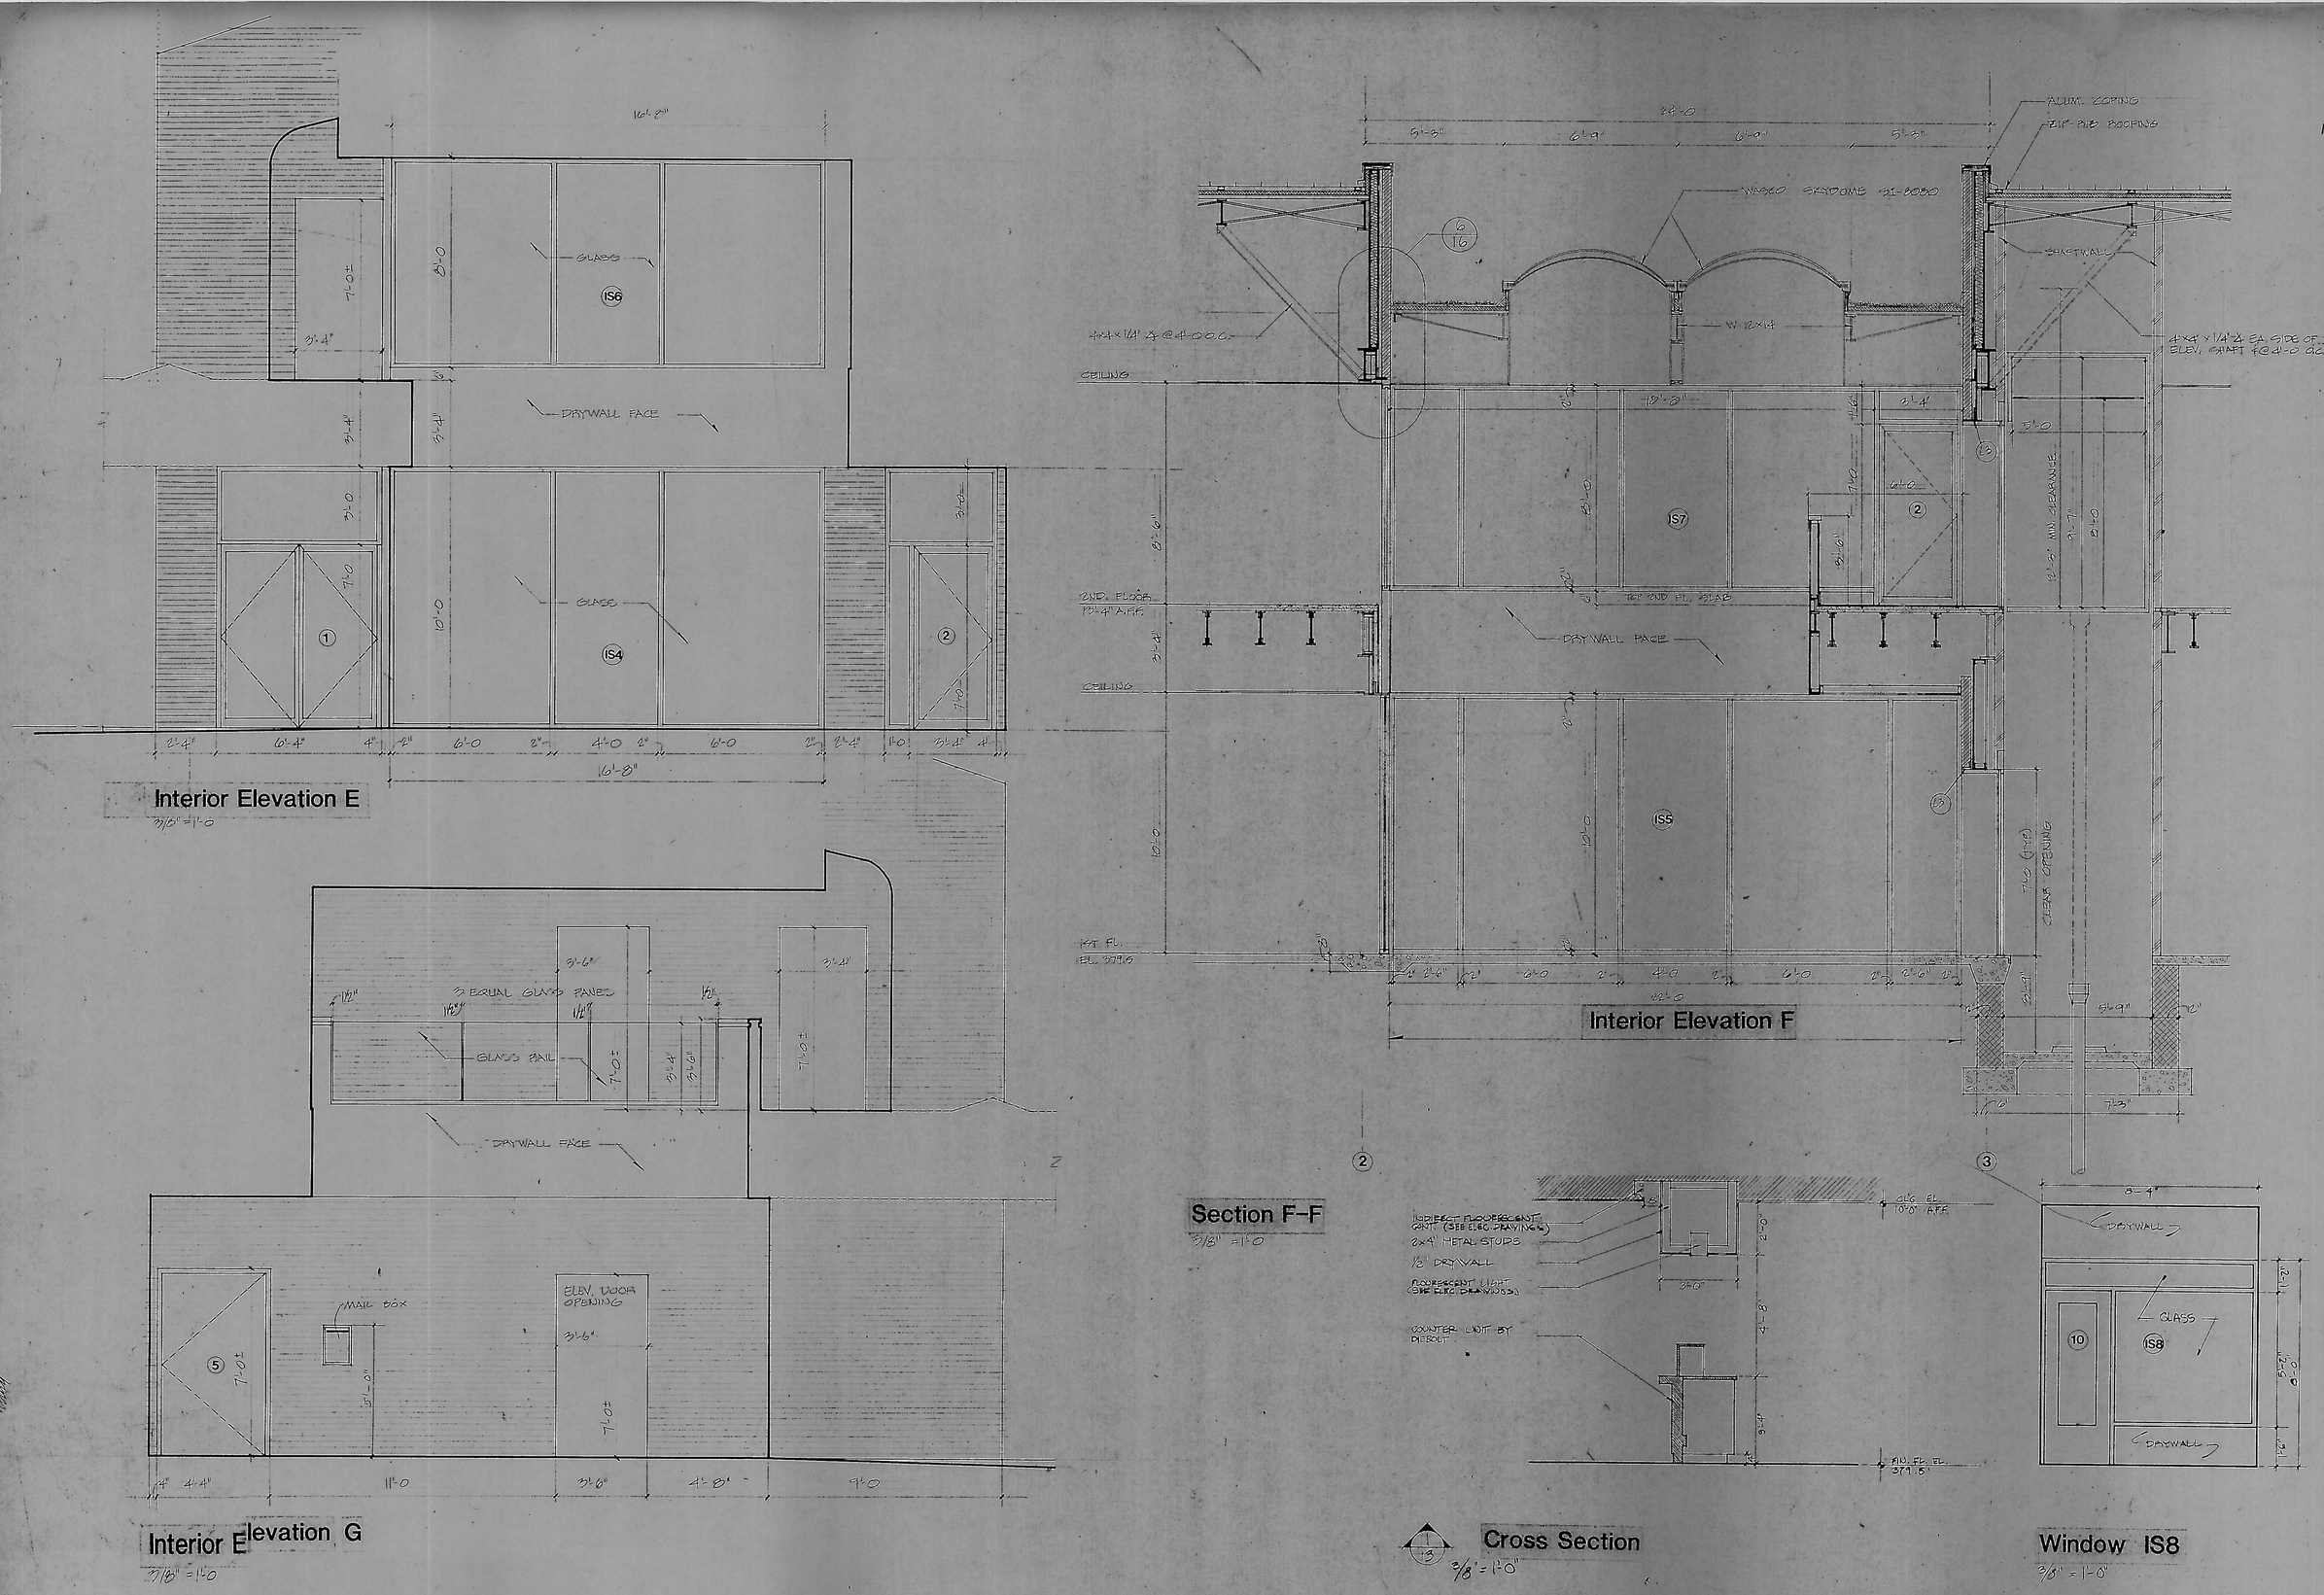

LDR

REVISIONS:

DATE	4-3-82
SCALE	3/8"=1'-0
DRAWN	MBH
CHECKED	

SECTION F-F
INTERIOR LOBBY
ELEVATIONS

FIRST NATIONAL BANK BUILDING

OWNER: FIRST NATIONAL BANK OF MARYLAND
ARCHITECT: LAND DESIGN/RESEARCH

13