8/12/25	RB
9/7/25	RB
10/10/25	RB
11/4/26	RB


RB Home Design
1419 CHESAPEAKE AVE MIDDLE RIVER MD 21220
RBHOMEDESIGN@HOTMAIL.COM
443-613-5115

ADAMS RESIDENCE
1839 TRAPPE CHURCH RD
DARLINGTON MD 21034




SECTION 1-B

SCALE 1/4" = 1'

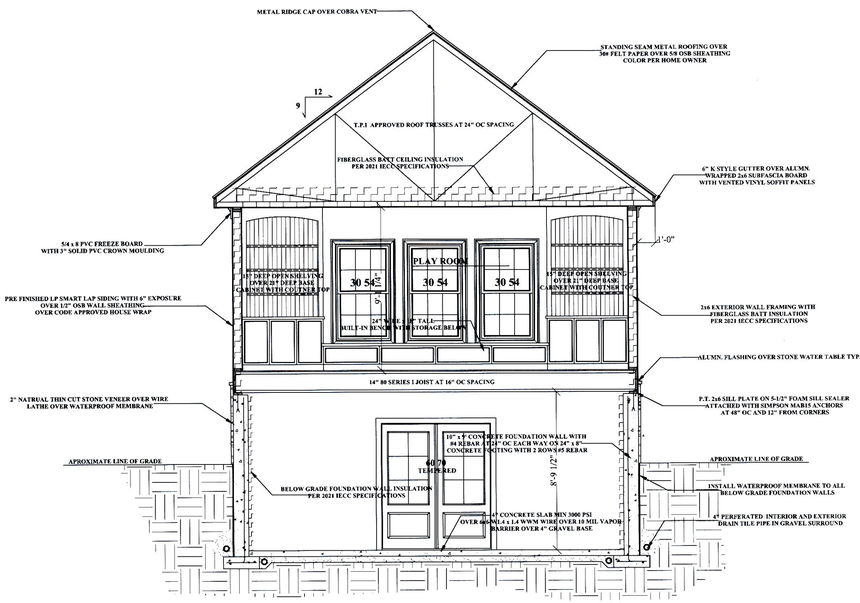

SECTION 1-C

SCALE 1/4" = 1'

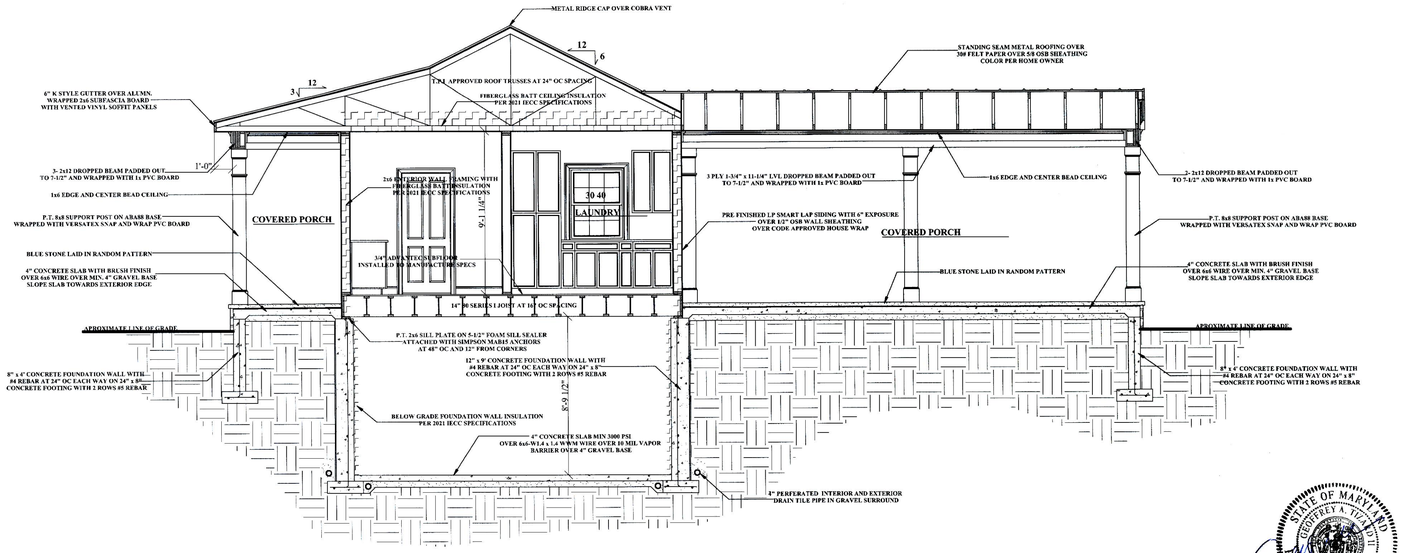

SECTION 1-D

SCALE 1/4" = 1'

THE CONTRACTOR IS RESPONSIBLE FOR DIMENSIONS TO BE CONFIRMED AND CORRELATED AT SITE. FOR INFORMATION THAT PERTAINS SOLELY TO THE MEANS, METHODS, TECHNIQUES, SEQUENCES, AND PROCEDURES OF CONSTRUCTION OF THE WORK OF ALL TRADES

RB HOME DESIGN

DATE: 11/4/26

SCALE: 1/4" = 1'

DRAWN BY: RB

BUILDING SECTIONS

SHEET NO.

A-6

STATE OF MARYLAND
GEOFFREY A. TIZZARD
No. 15453
PROFESSIONAL ENGINEER

I HEREBY CERTIFY THAT THESE DOCUMENTS WERE PREPARED OR APPROVED BY ME, AND THAT I AM A DULY LICENSED PROFESSIONAL ENGINEER UNDER THE LAWS OF THE STATE OF MARYLAND LICENSE NO. 15453, EXPIRATION DATE: JULY 2, 2027