




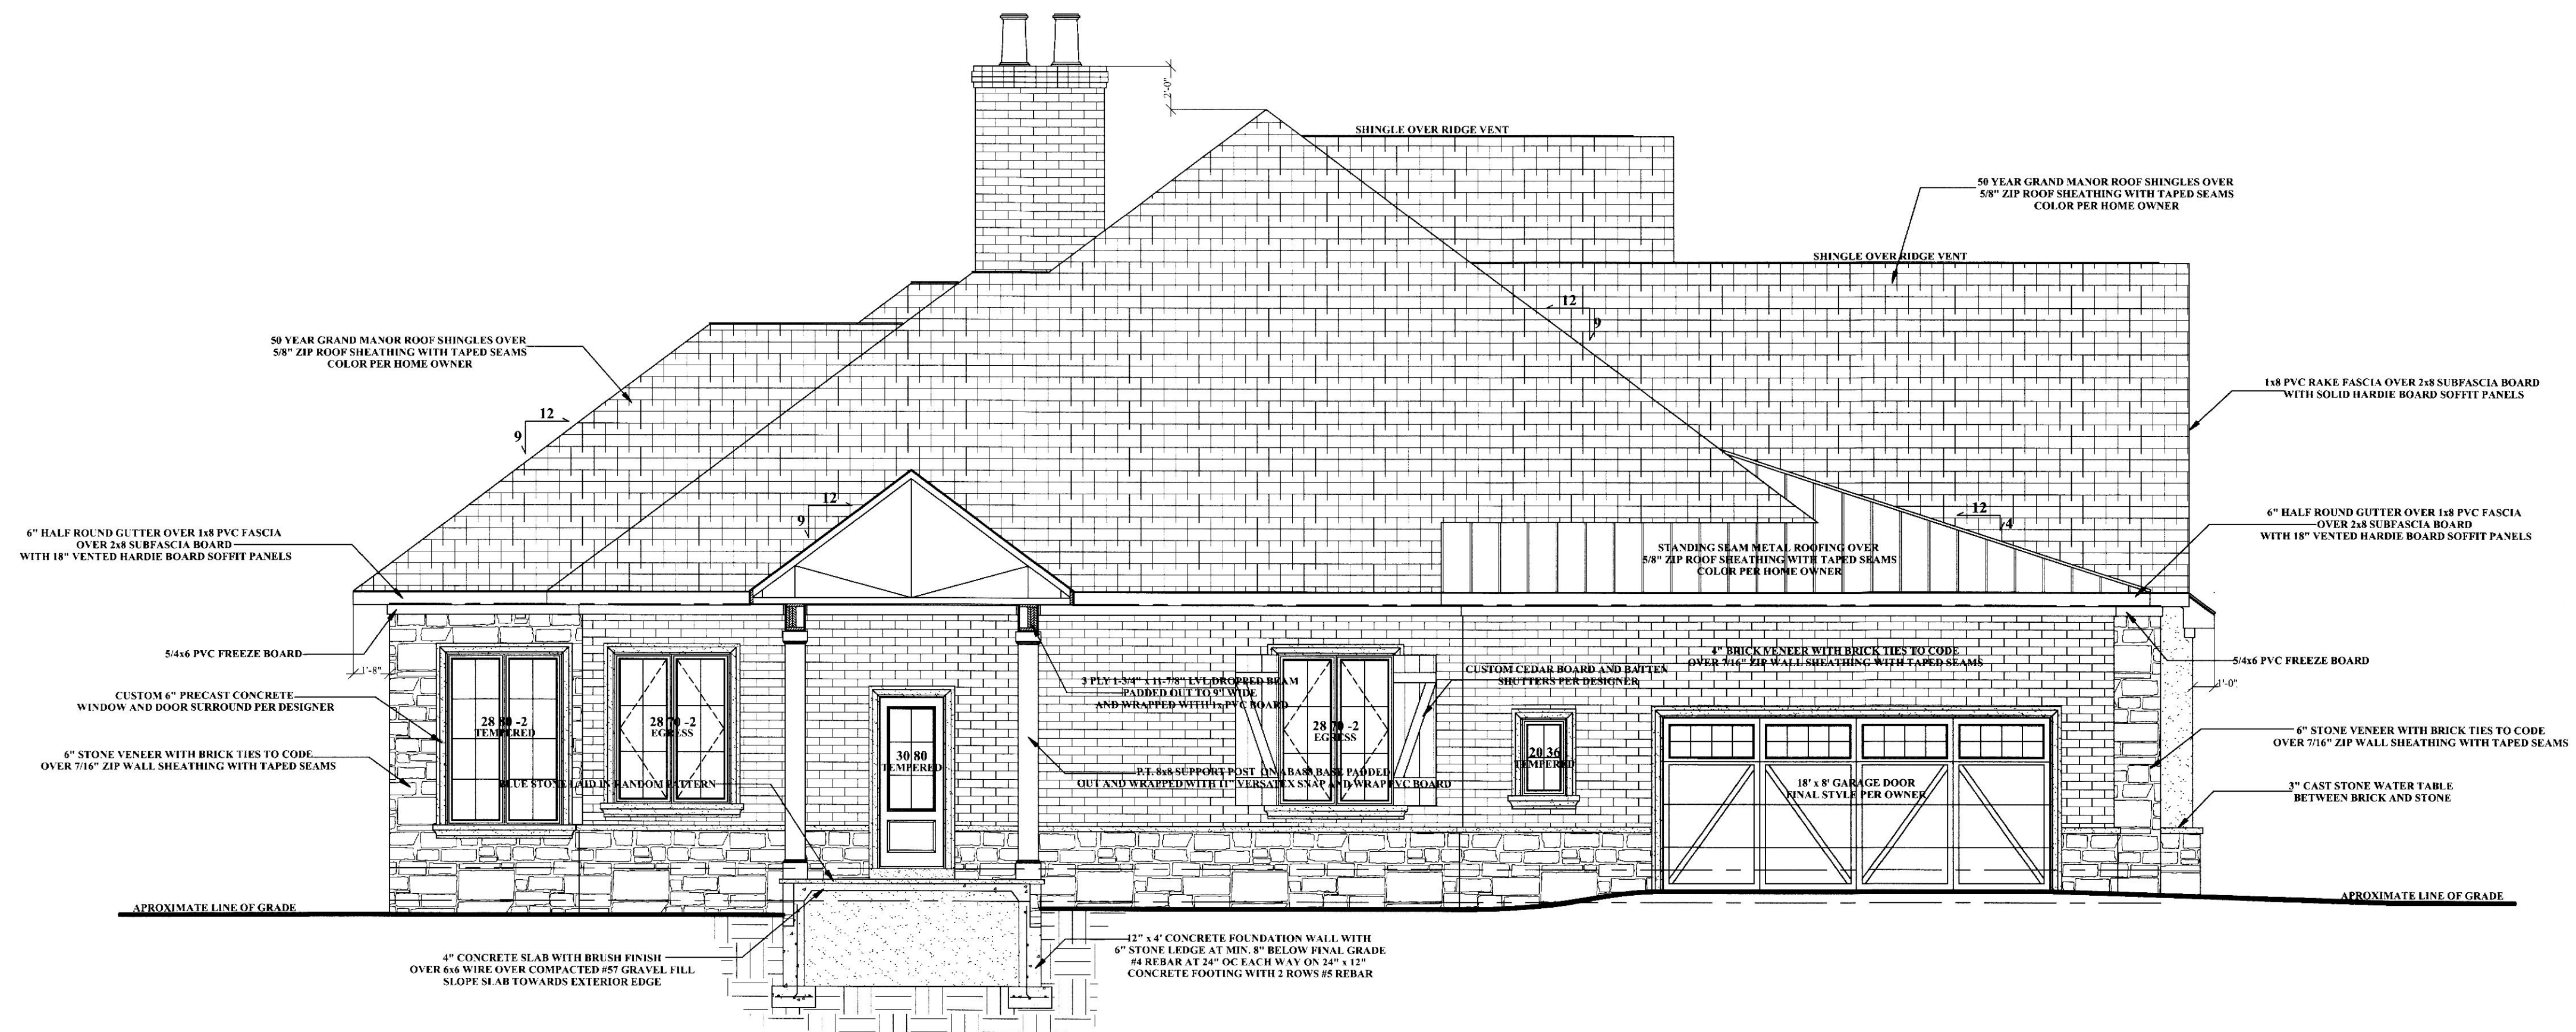

HOUSE LEFT ELEVATION

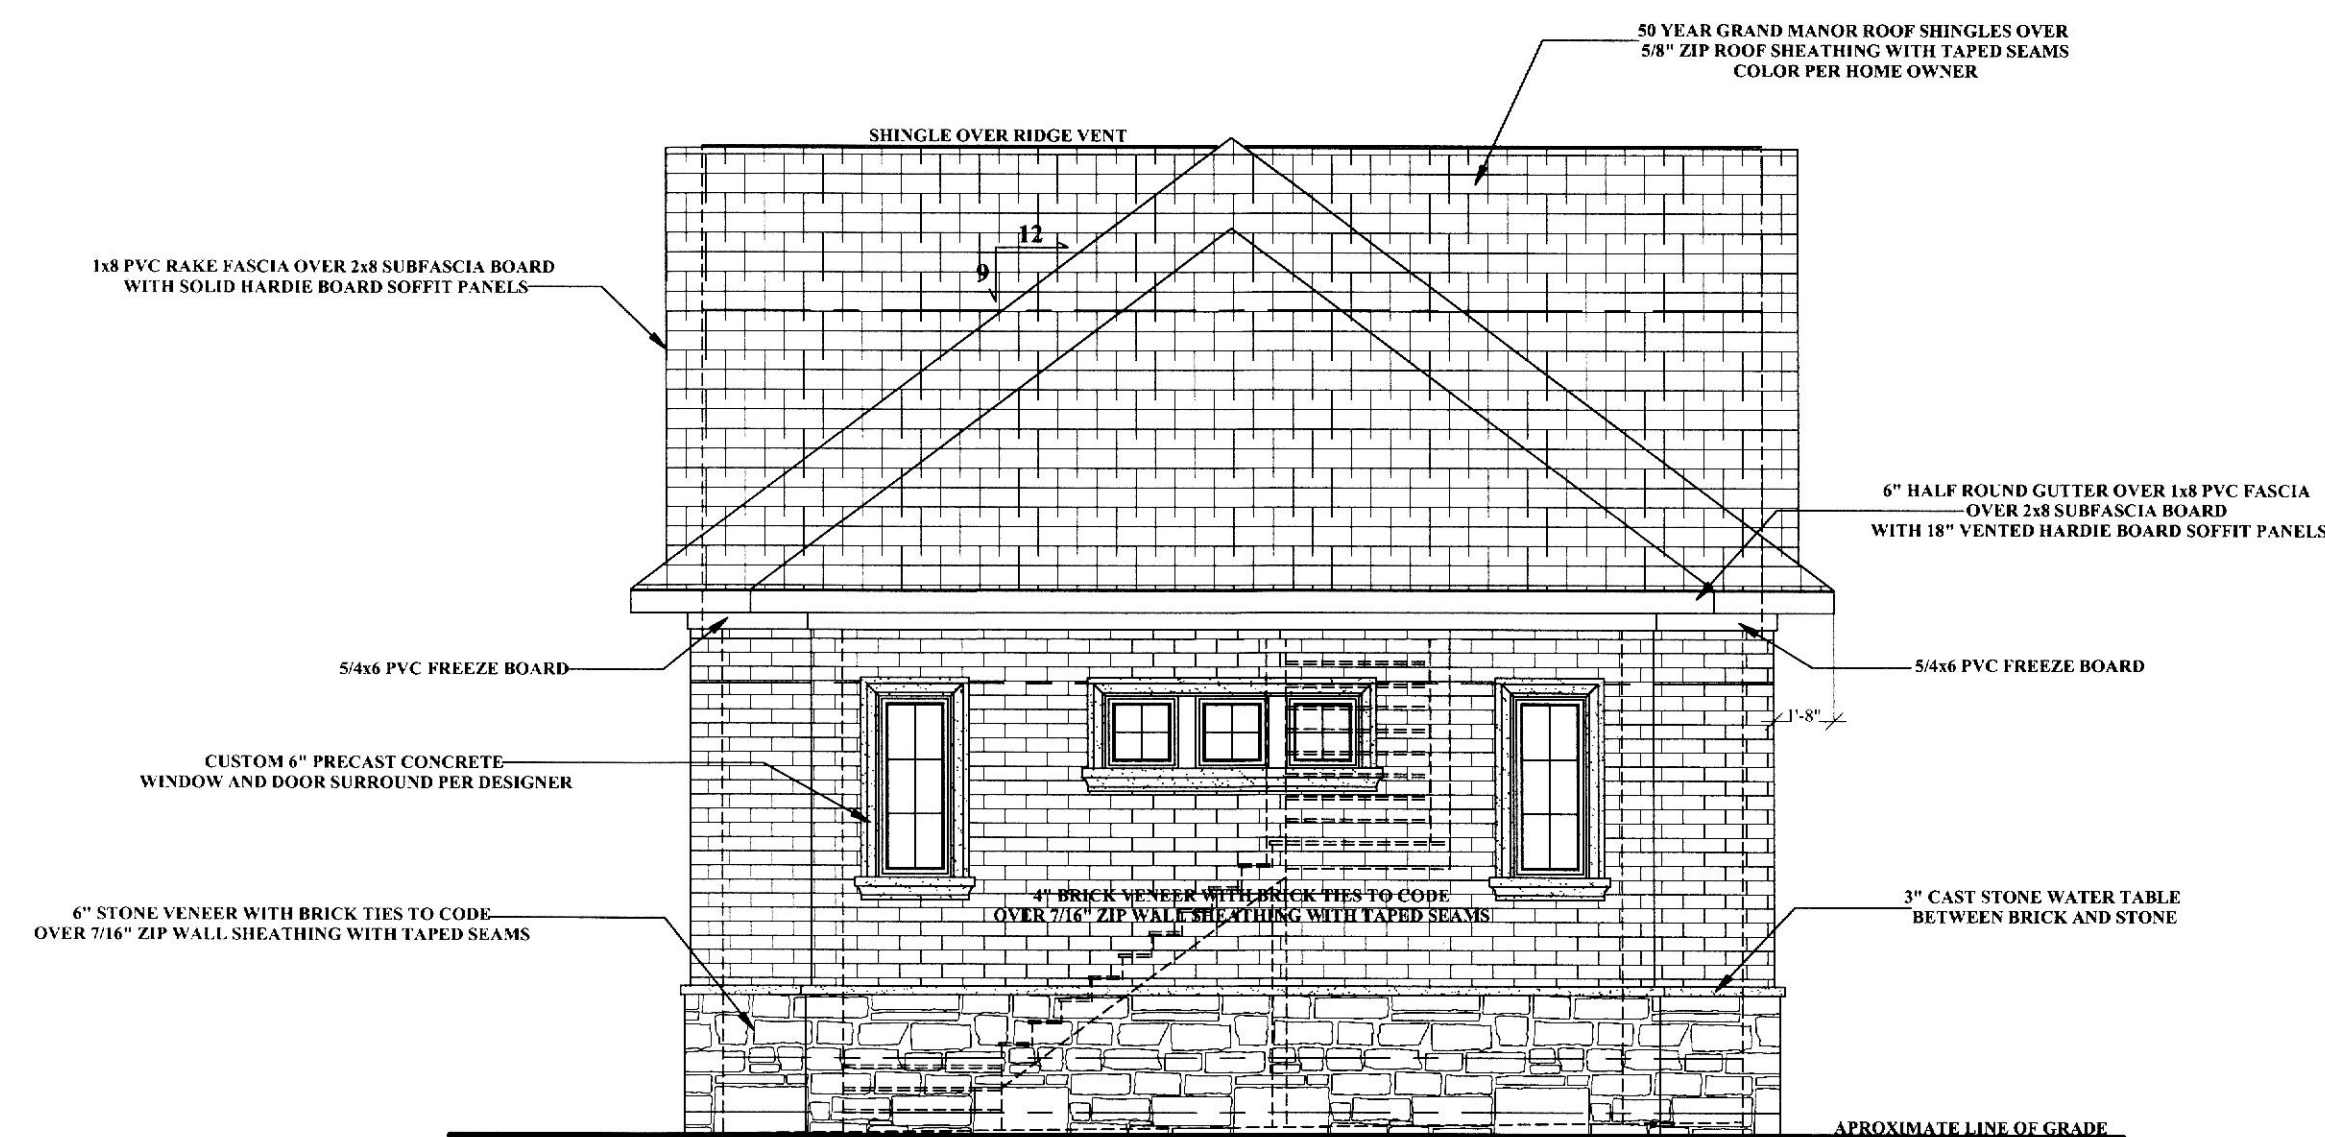

GARAGE LEFT ELEVATION

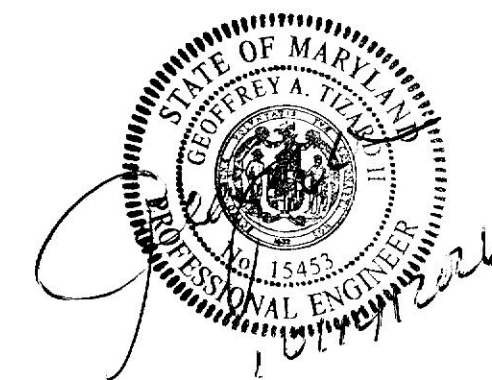

I HEREBY CERTIFY THAT THESE
DOCUMENTS WERE PREPARED
OR APPROVED BY ME, AND
THAT I AM A DULY LICENSED
PROFESSIONAL ENGINEER UNDER
THE LAWS OF THE STATE OF MARYLAND
LICENSE NO. 15463
EXPIRATION DATE: JULY 2, 2027