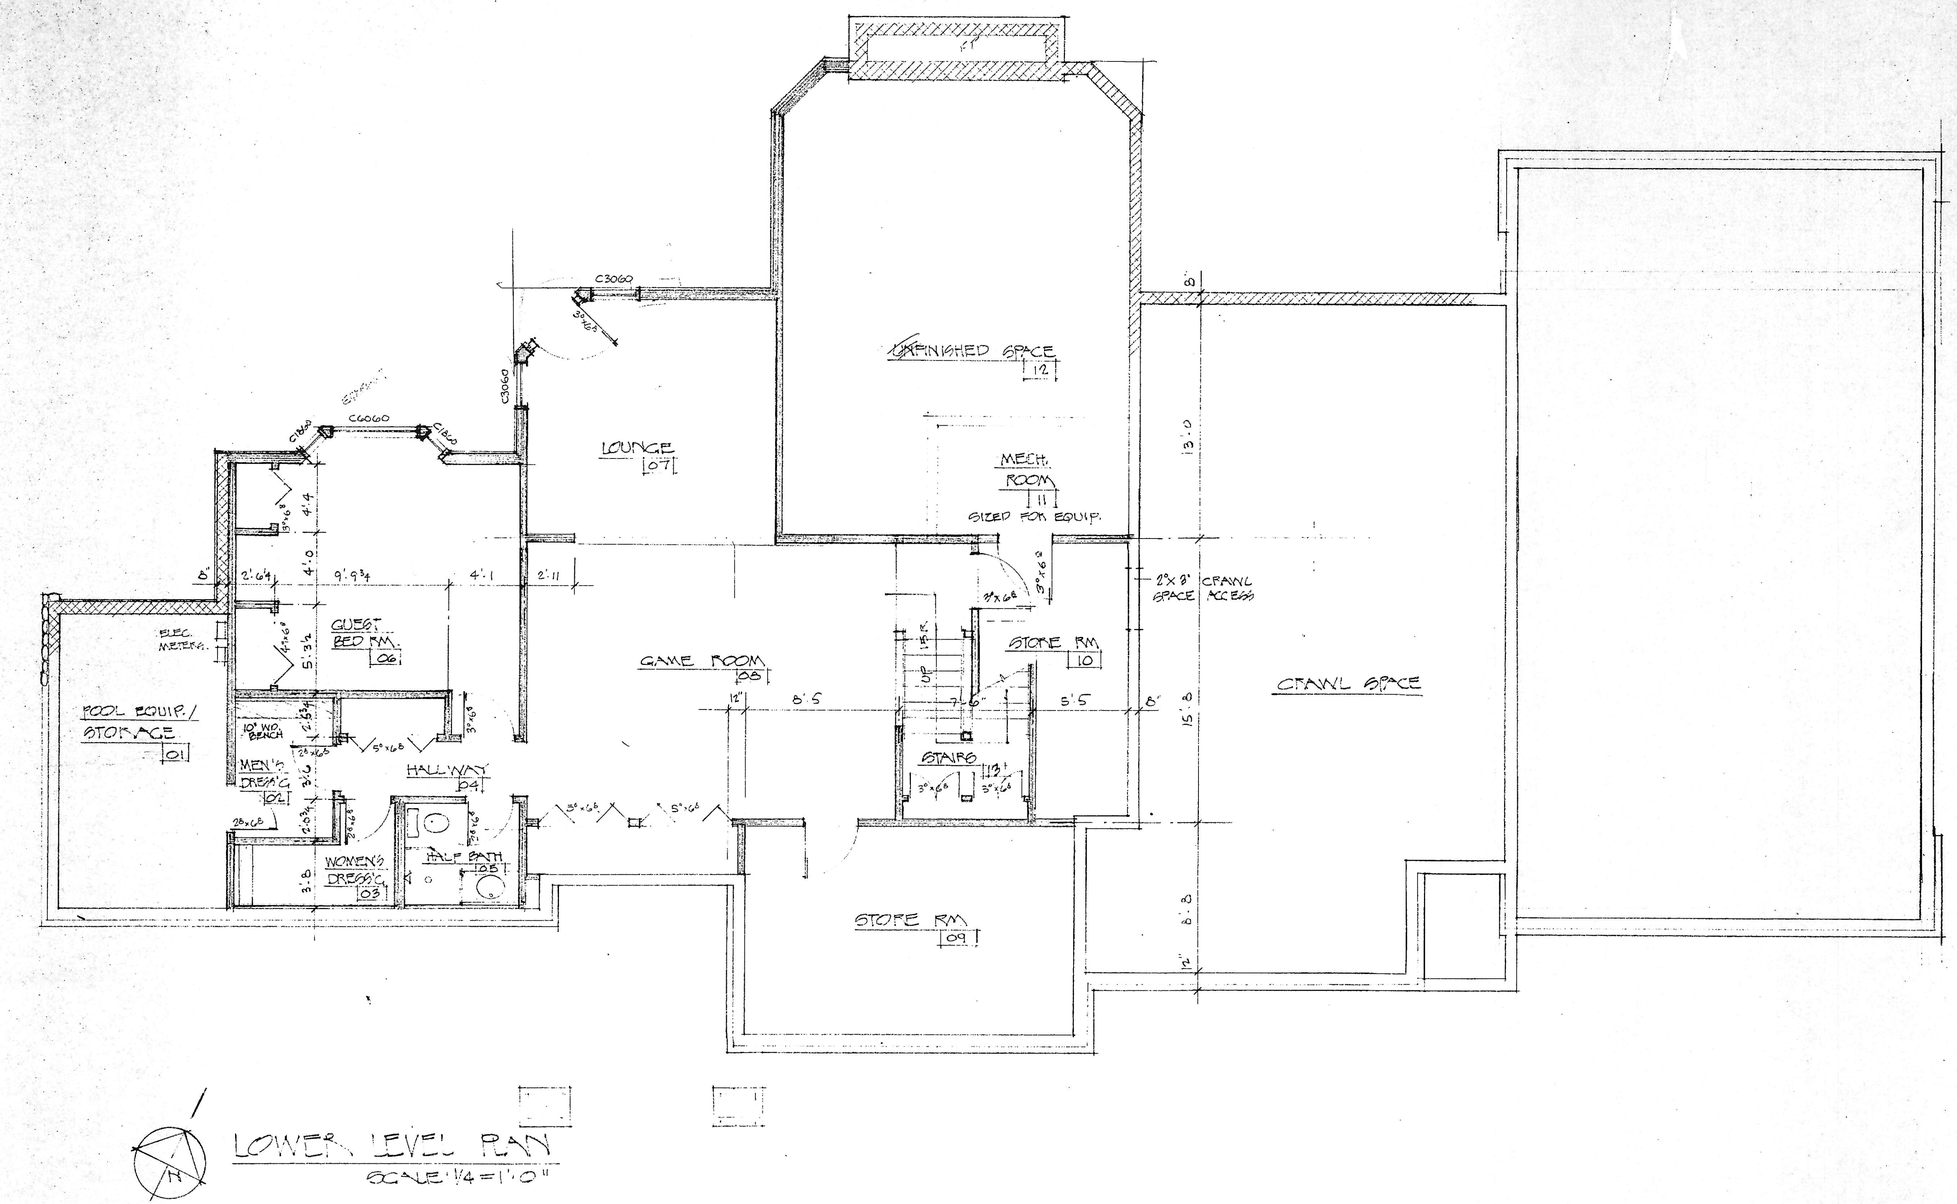

LOWER LEVEL PLAN

SCALE: 1/4=1'-0"

Clark & Walker
Architects
513 South Union
Traverse City
Michigan 49684

MR. & MRS. ROGER A WITTENBACH RESIDENCE

(3)

832