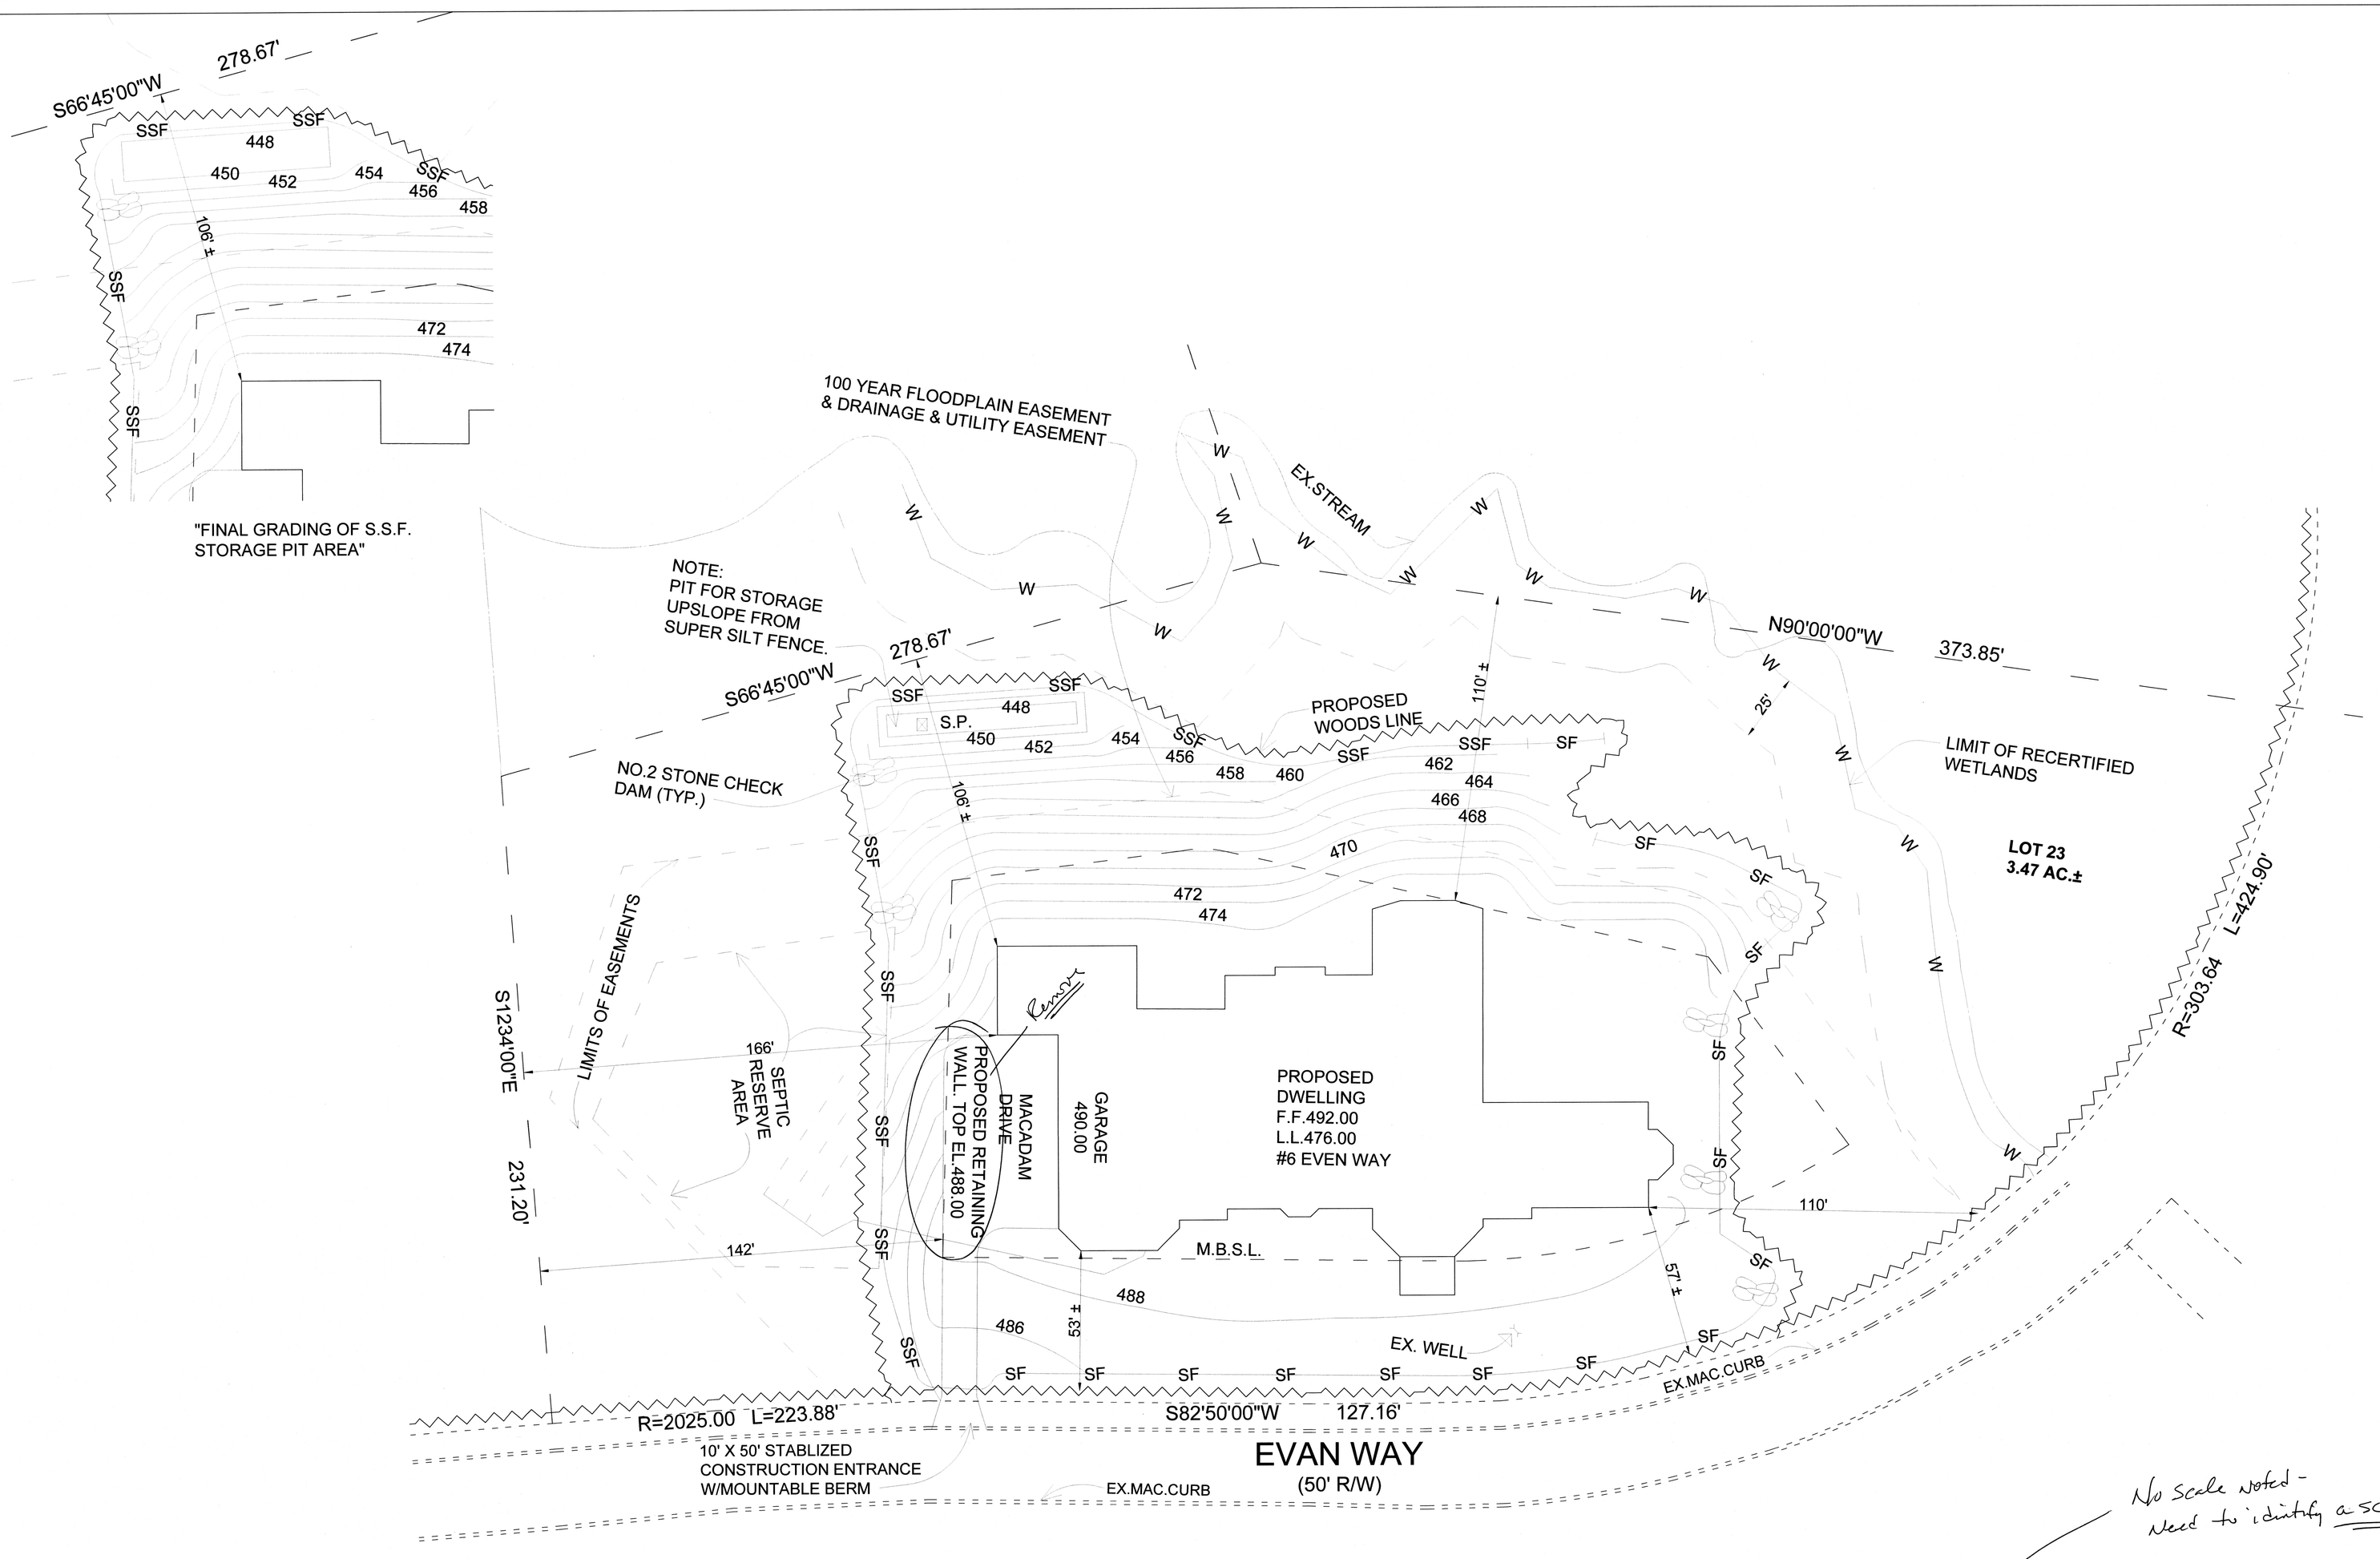

TOTAL DISTURBED AREA
= 72,680 S.F. ±
OR 1.67 AC. ±

No Scale Noted -
Need to identify a scale

APPROVED:		SUBMISSION:	DATE:	TOTAL DISTURBED AREA	
		PERMIT		6 EVAN WAY PIKESVILLE, MARRYLAND 21208 LOT 23, PLAT REF 54/134 3RD ELECTION DISTRICT	
		—	—	SCALE: AS NOTED	DATE: September 2021
		—	—		Sheet - of -
		—	—		