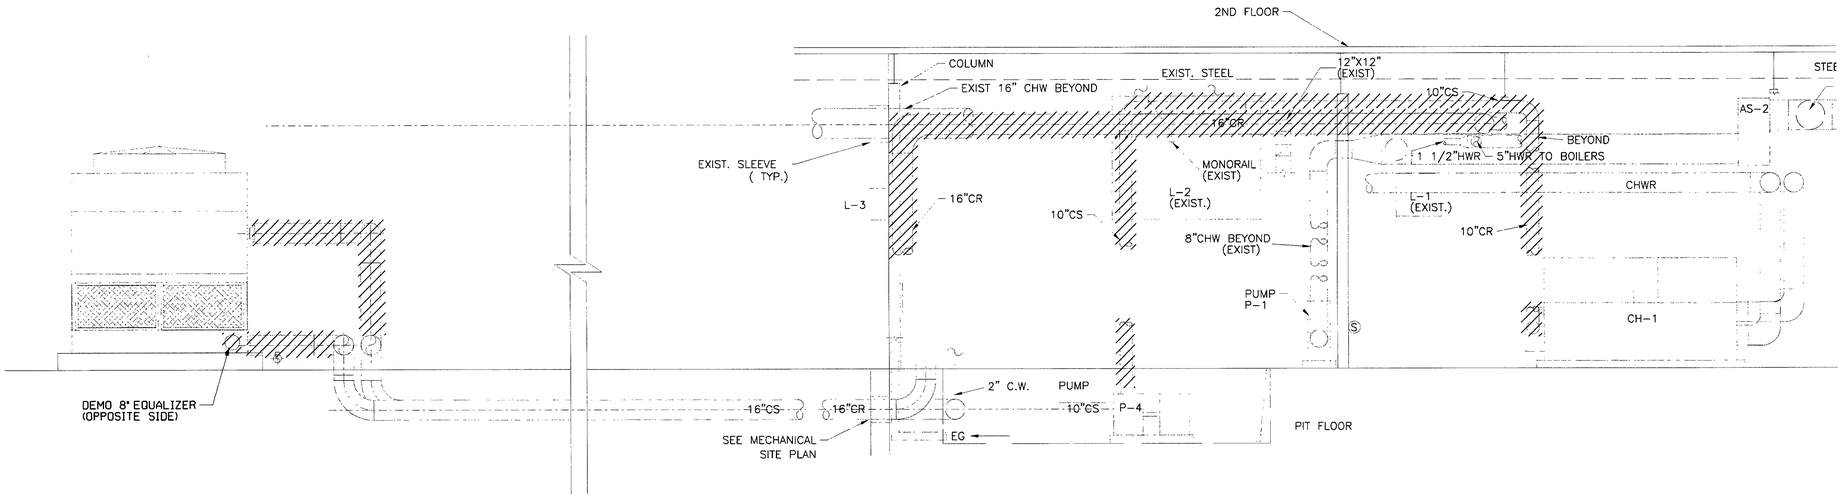

SECTION C M-2.03

0 5

¼" = 1'-0"

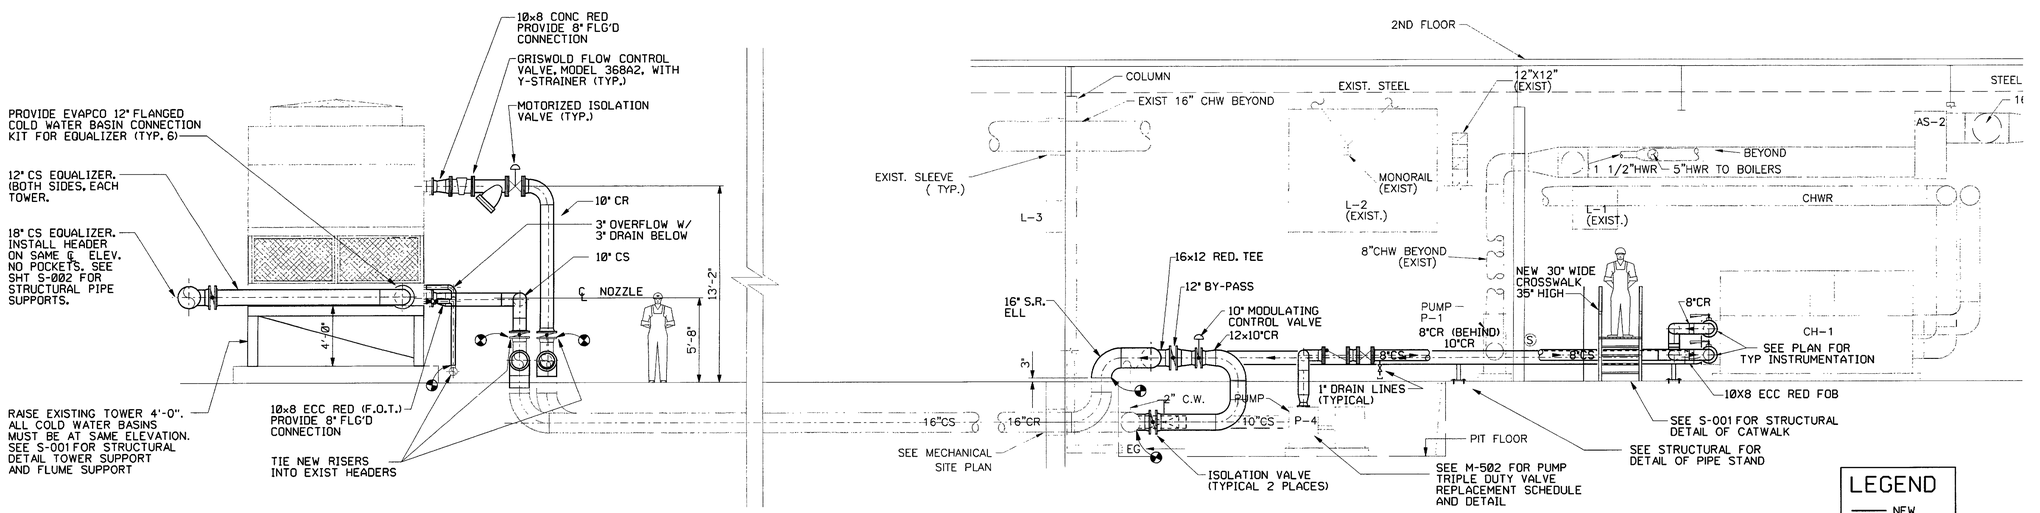

SECTION D M-3.03 & M-3.04

0 5

¼" = 1'-0"

THESE DOCUMENTS HAVE BEEN PREPARED PRIMARILY BASED ON INFORMATION PROVIDED BY OTHERS. I.C. THOMASSON HAS NOT VERIFIED THE ACCURACY OF ALL INFORMATION PROVIDED BY OTHERS. SEE LIMIT OF LIAIBILITIES STATEMENT ON COVER SHEET.

US ARMY ENGINEERING AND SUPPORT CENTER HUNTSVILLE

Symbol	Description	Date	Appr.	Symbol	Description	Date	Appr.

Checked by: WTT
Dwn by: ICT
DACA87-03-D-0006
Approved by:
Chief, Prj. Mgmt. Division
Date: 02/27/04
CADD File Name: 3121M402.DGN
ICT Project No. 203121
Plot date: 02/27/04
Plot scale:

TASK ORDER #: FRR004

VANGUARD

PADUCAH, KENTUCKY
VOICE 270-442-8620

I.C. Thomasson Associates, Inc.
NASHVILLE, TENNESSEE
PHONE (615) 346-3400

ICT

DEFENSE INFORMATION SCHOOL
FT. MEADE MARYLAND

MECHANICAL SECTIONS

Sheet reference number:
M-402