


ELECTRICAL SYMBOLS


- ⊖ CEILING OUTLET FOR DECELT
- ⊖ CEILING L. AUTOMATIC DOOR SWITCH

DOOR SCHEDULE


- 201 2'-6" x 6'-6" x 1 1/8" 6 PANEL W.P.
- 202 2'-4" x 6'-6" x 1 1/8" " " "
- 203 2'-8" x 6'-6" x 1 1/8" " " "
- 204 2'-0" x 6'-6" x 1 1/8" 3 " W.P.
- 205 2'-6" x 7'-8" x 7/8" BATTEN-SEE DETAIL
- 206 1'-6" x 6'-6" x 1 1/8" 3 PANEL
- 207 2'-4" x 6'-6" CASED OPENING

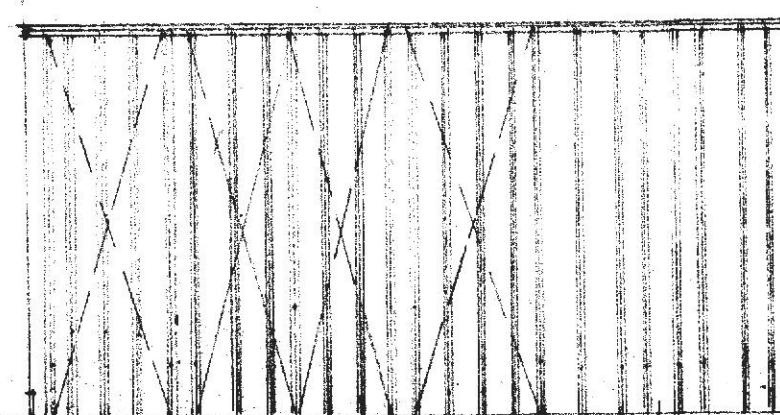

BATTEN DOORS IN HALL

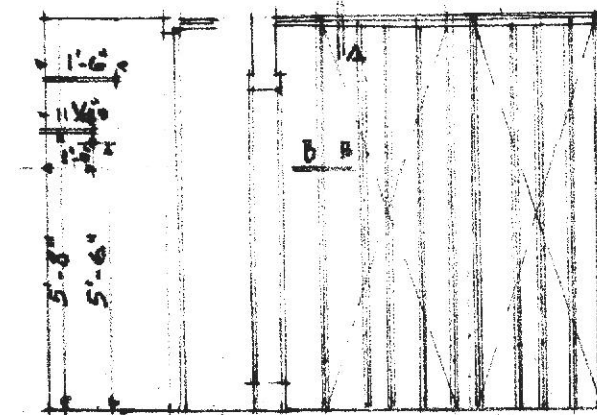



SECTION OF CLOSETS - OWNERS BED ROOM - ALL BR CLOSETS BATTEN DOORS & SAME SECTION

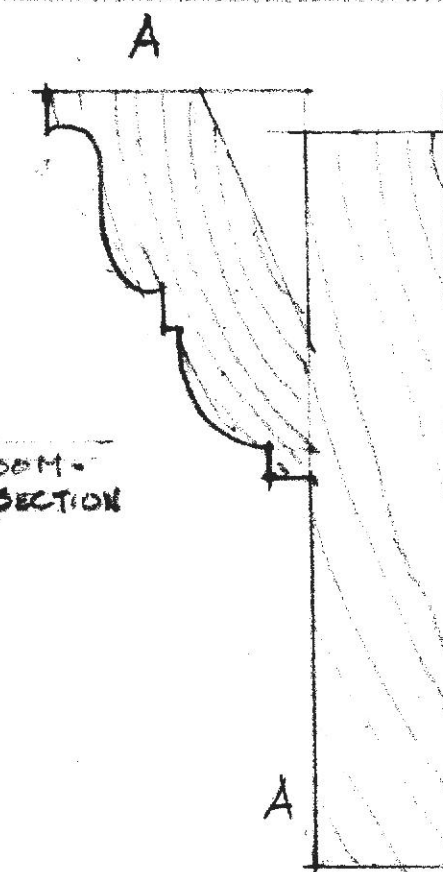

HOUSE for
MR & MRS FRANK H. JENCKS
RIVERWOOD

JOB	SHEET	DATE	BY
117	4	4.8.38	

WRENN, LEWIS AND JENCKS
ARCHITECTS
113 W. MURRAY STREET
BALTIMORE . . MD.

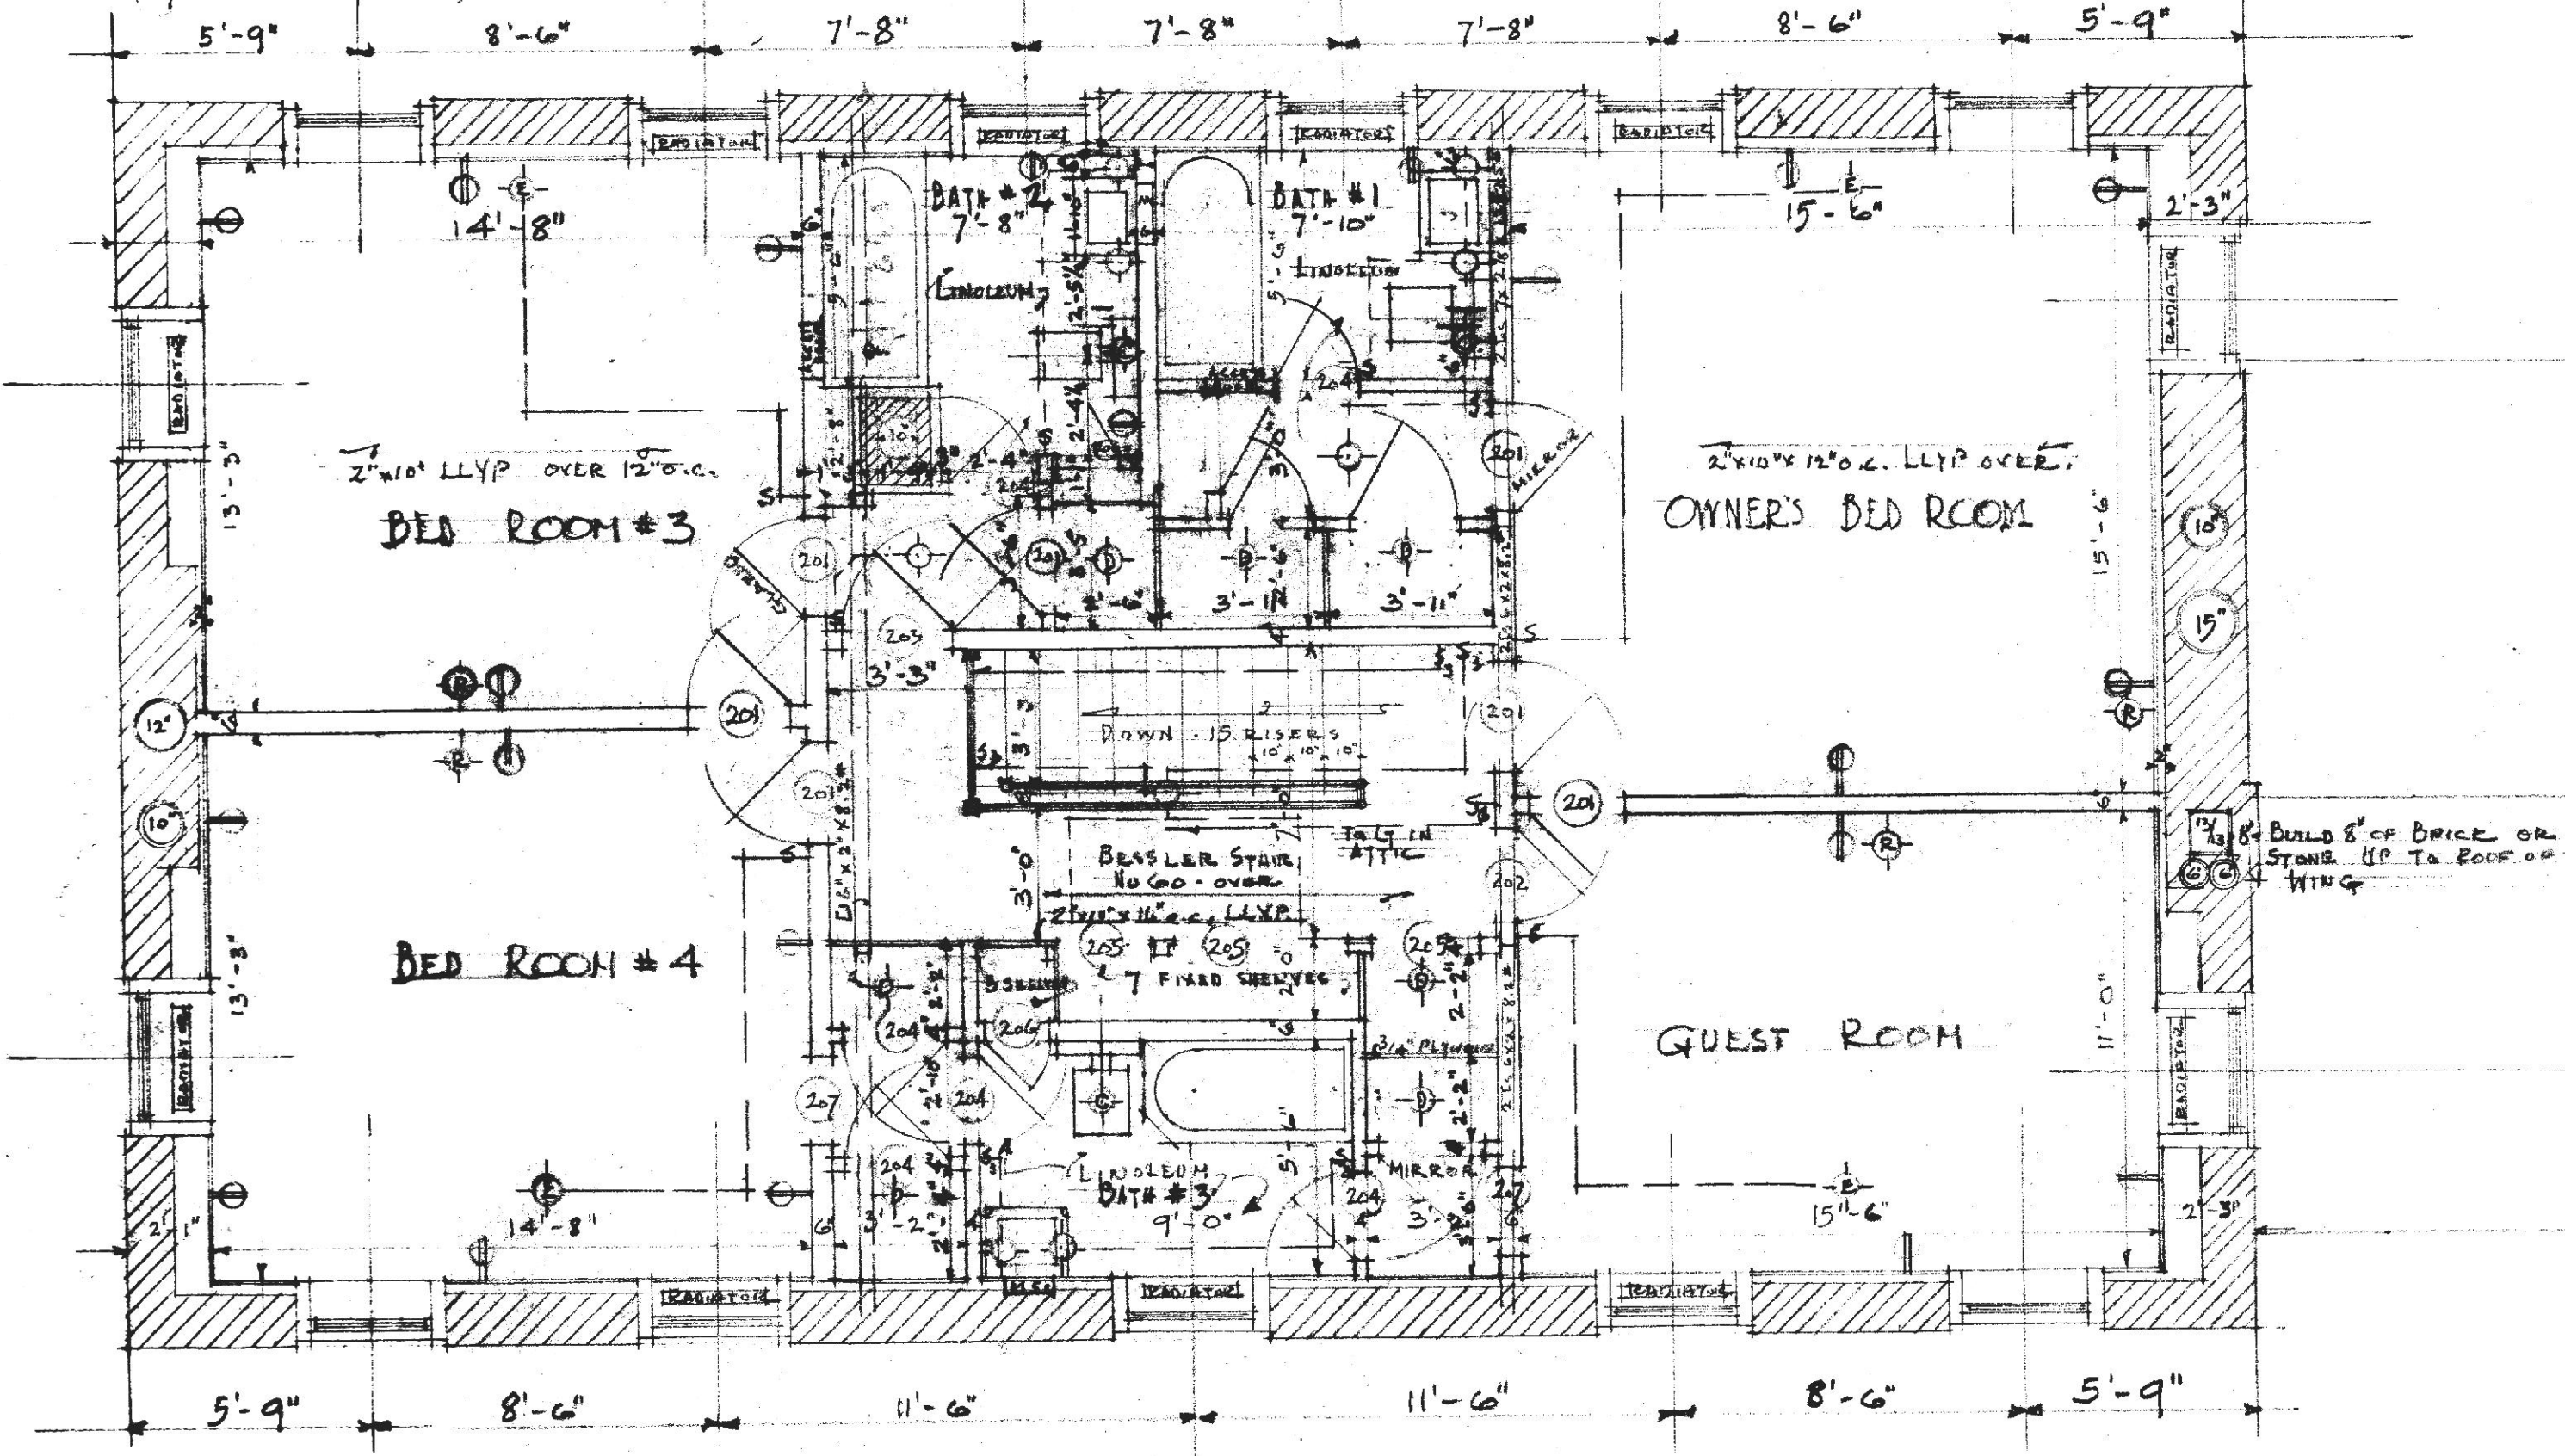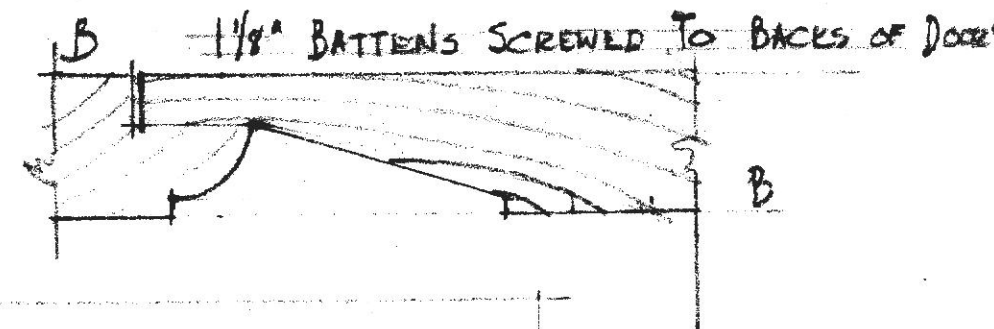

BUILD 8" OF BRICK OR STONE UP TO ROOF OF WING