COMPLETE INTERNAL FINISH OF AUDITORIUM

NOTRE DAME PREPARATORY SCHOOL

BALTIMORE COUNTY, MARYLAND

UPPER SCHOOL

FOR THE

SCHOOL SISTERS OF NOTRE DAME

TAYLOR AND FISHER, ARCHITECTS
D. K. ESTE FISHER, JR., F.A.I.A. - WARREN A. BOWERSOCK, A.I.A.
130 W. HAMILTON ST., BALTIMORE 1, MD.

VAN RENSSELAER P. SAXE - STRUCTURAL ENGINEER

HENRY ADAMS, INC. - MECHANICAL ENGINEERS

MARTIN FUNNELL - LANDSCAPE ARCHITECT

BOARD OF EXAMINERS AND REGISTRATION OF ARCHITECTS
STATE OF MARYLAND
No. 1485
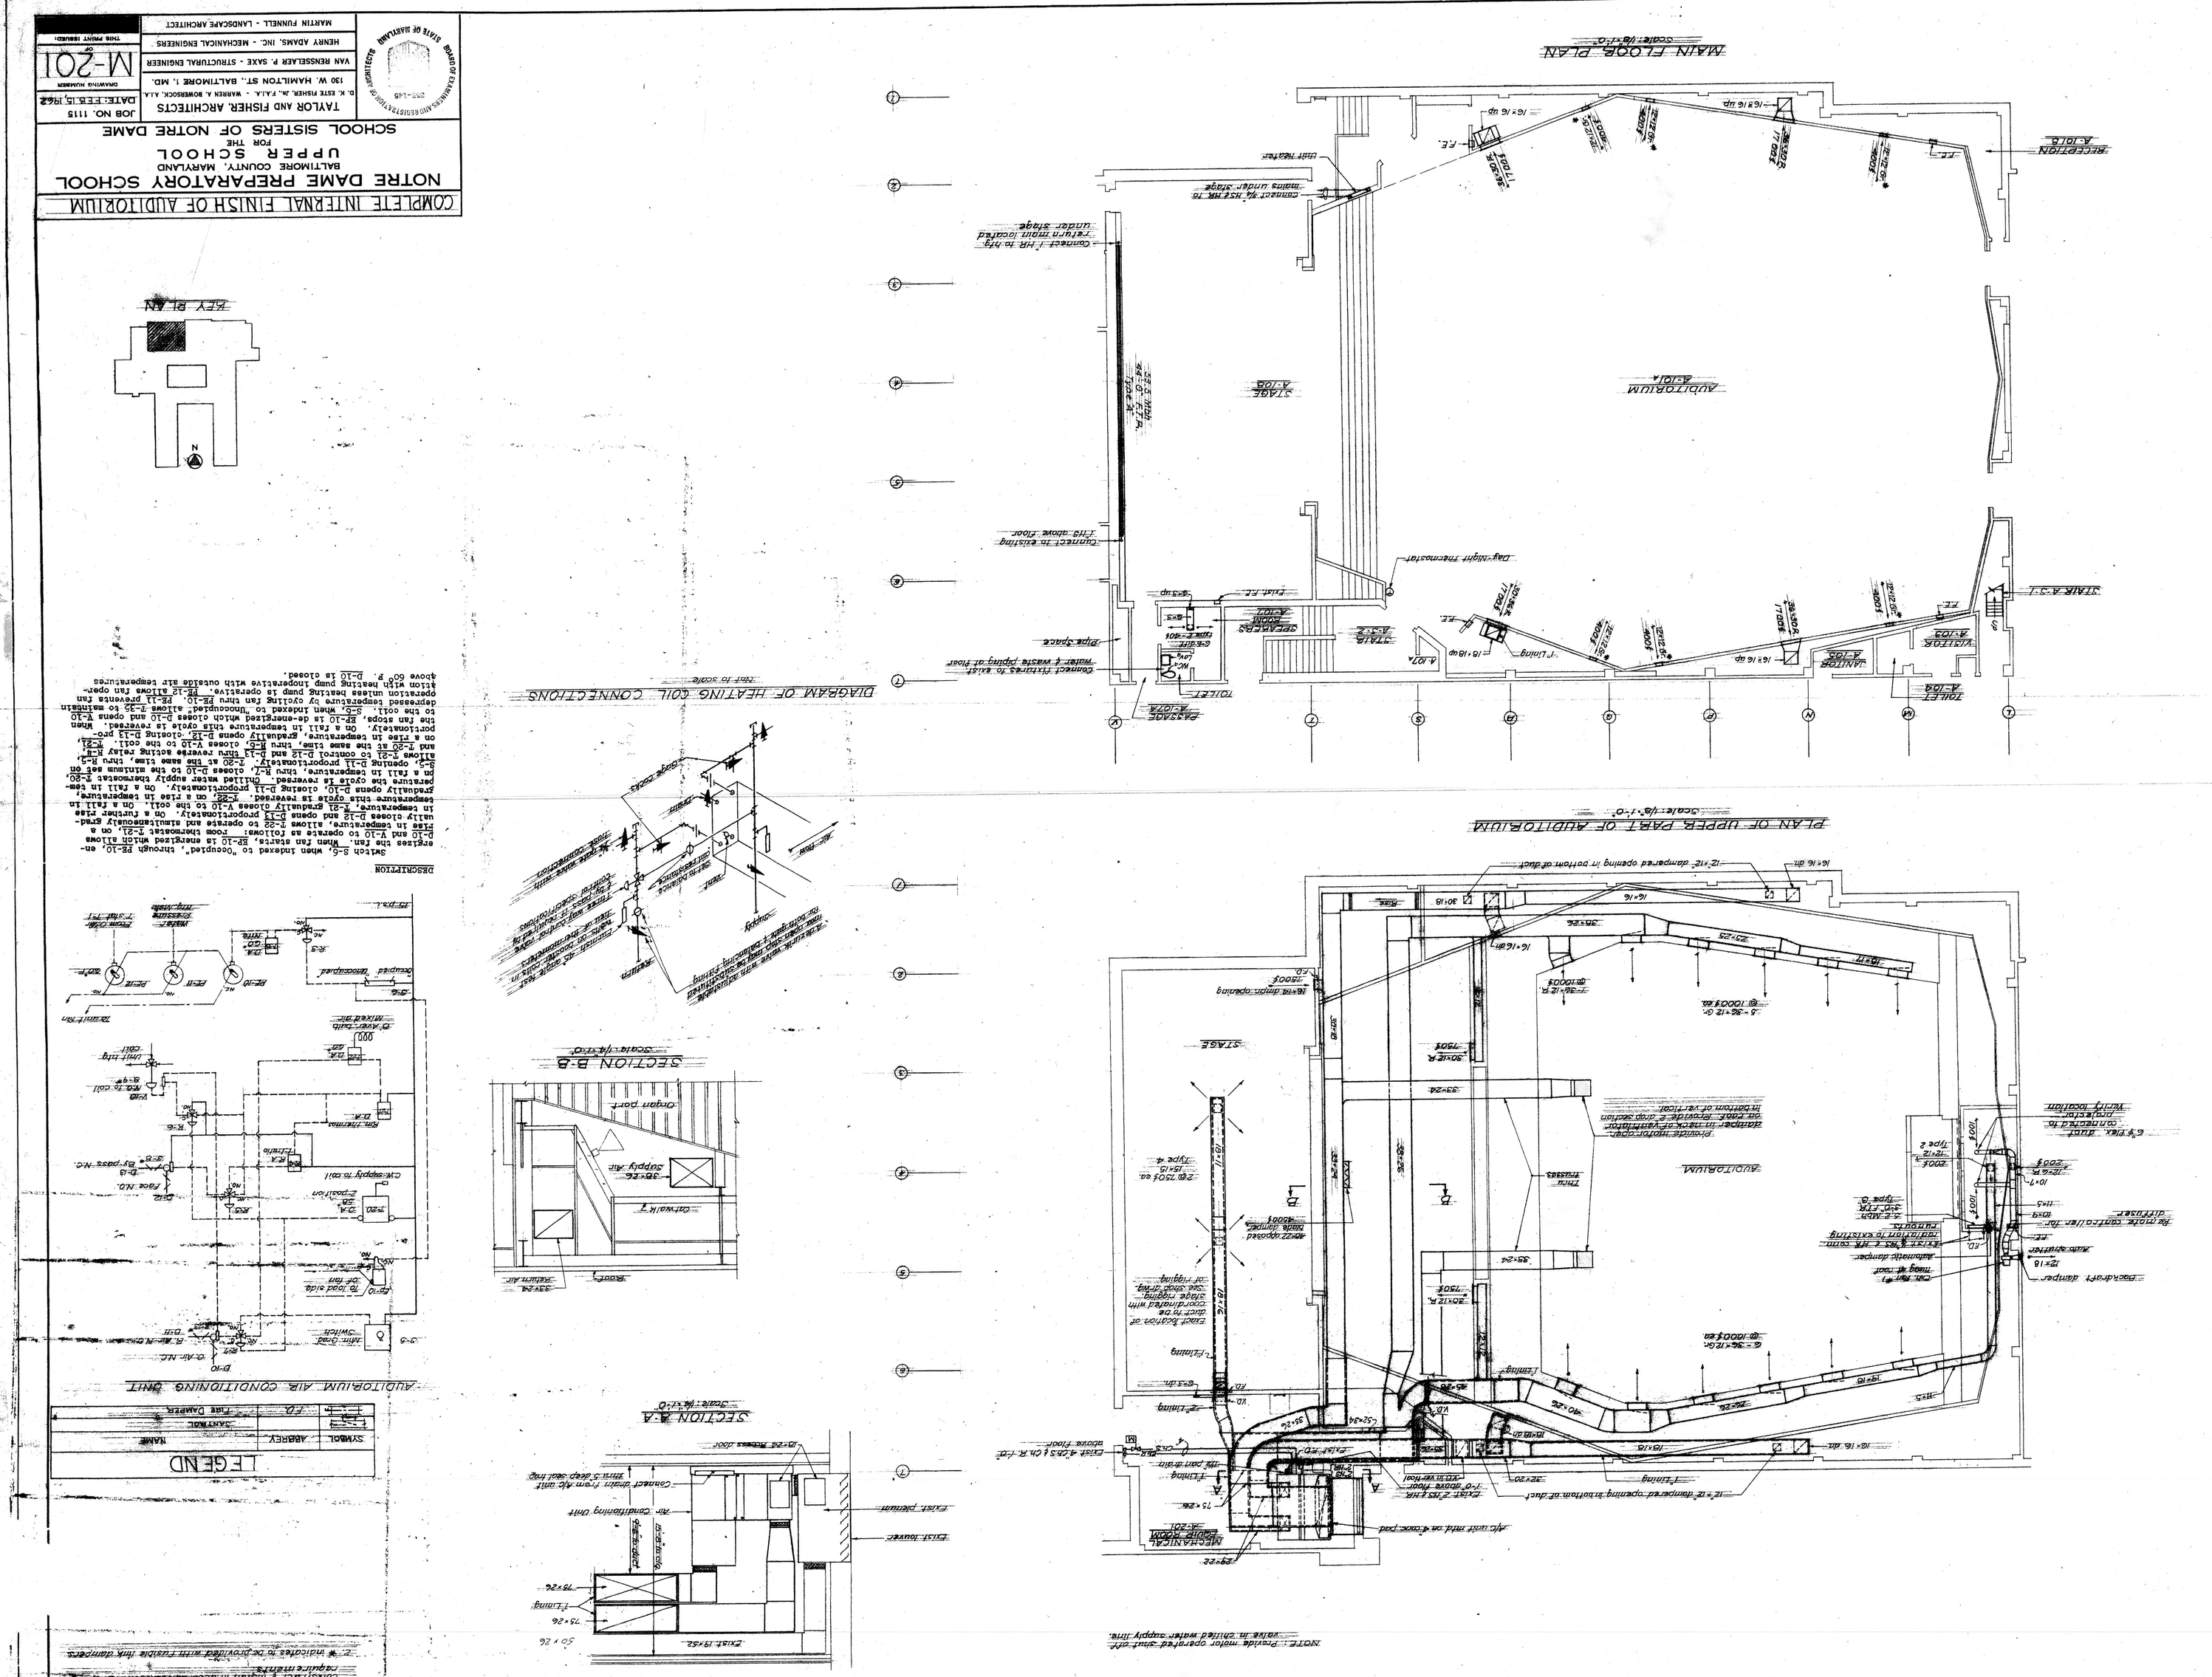
JOB NO. 1115
DATE: FEB. 15, 1962
DRAWING NUMBER
M-201
OF
THIS PRINT ISSUED: