



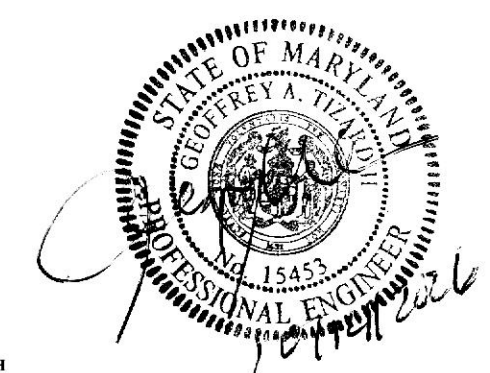


I HEREBY CERTIFY THAT THESE
DOCUMENTS WERE PREPARED
OR APPROVED BY ME, AND
THAT I AM A DULY LICENSED
PROFESSIONAL ENGINEER UNDER
THE LAWS OF THE STATE OF MARYLAND
LICENSE NO. 15453,
EXPIRATION DATE: JULY 2, 2027

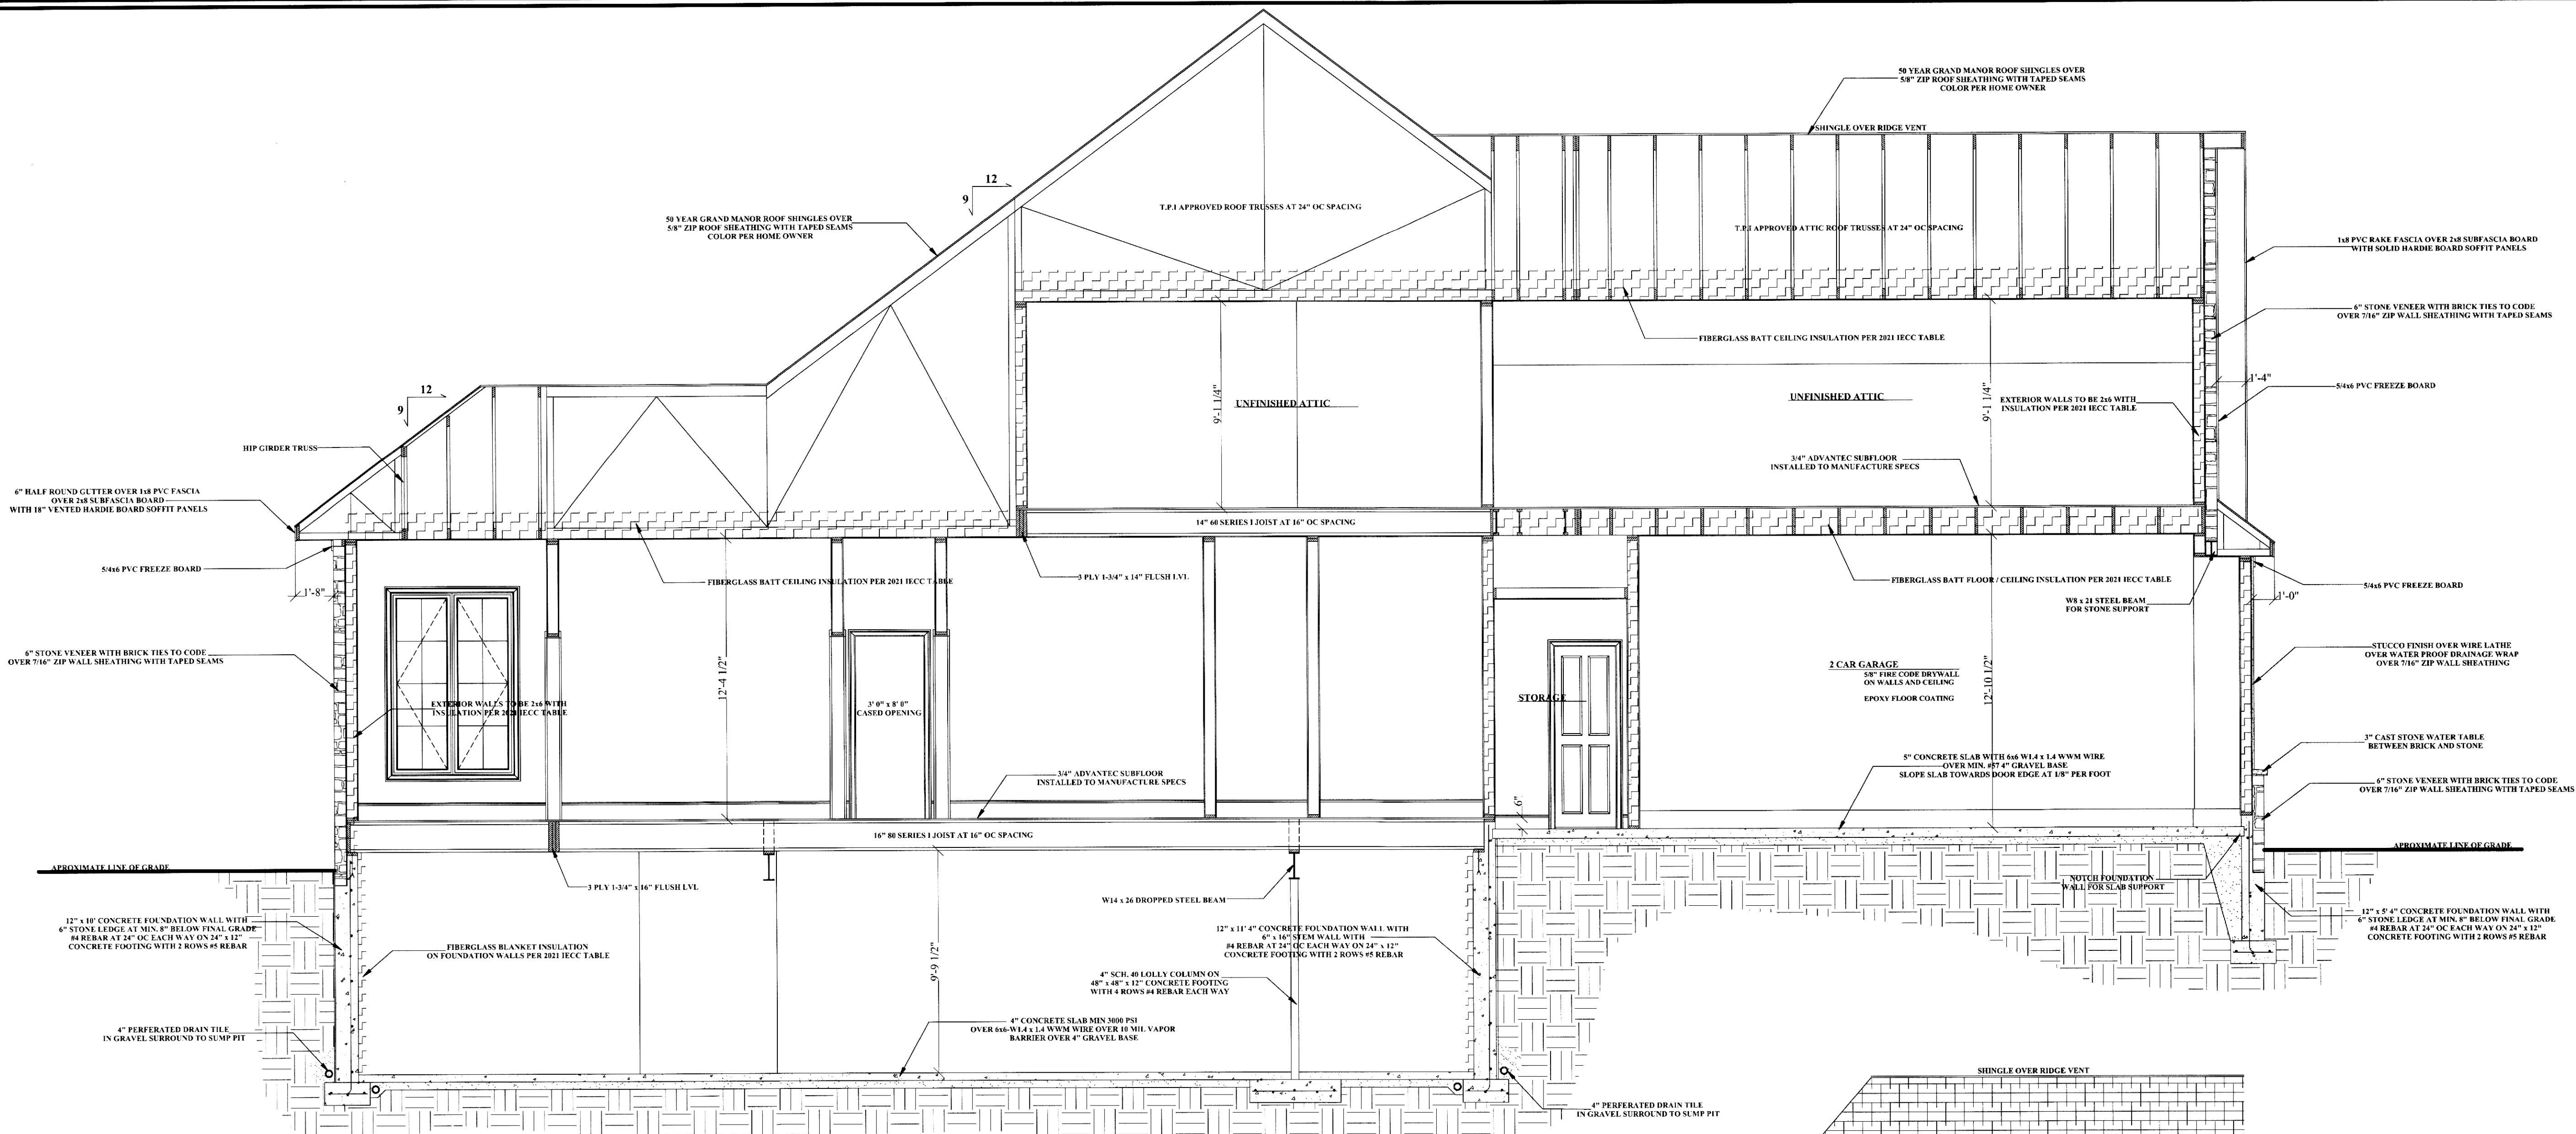

2021 IECC CODE COMPLIANCE

PERSCRPTIVE MARYLAND ALTERNATIVE COMPLIANCE
REQUIRES THAT AN ADDITIONAL 6% EFFICIENCY BE
ACHIEVED THROUGH THE ADDITIONAL ENERGY
FEATURES FOR CLIMATE ZONE 4 AS LISTED IN
TABLE N1108.3 (R408.3).

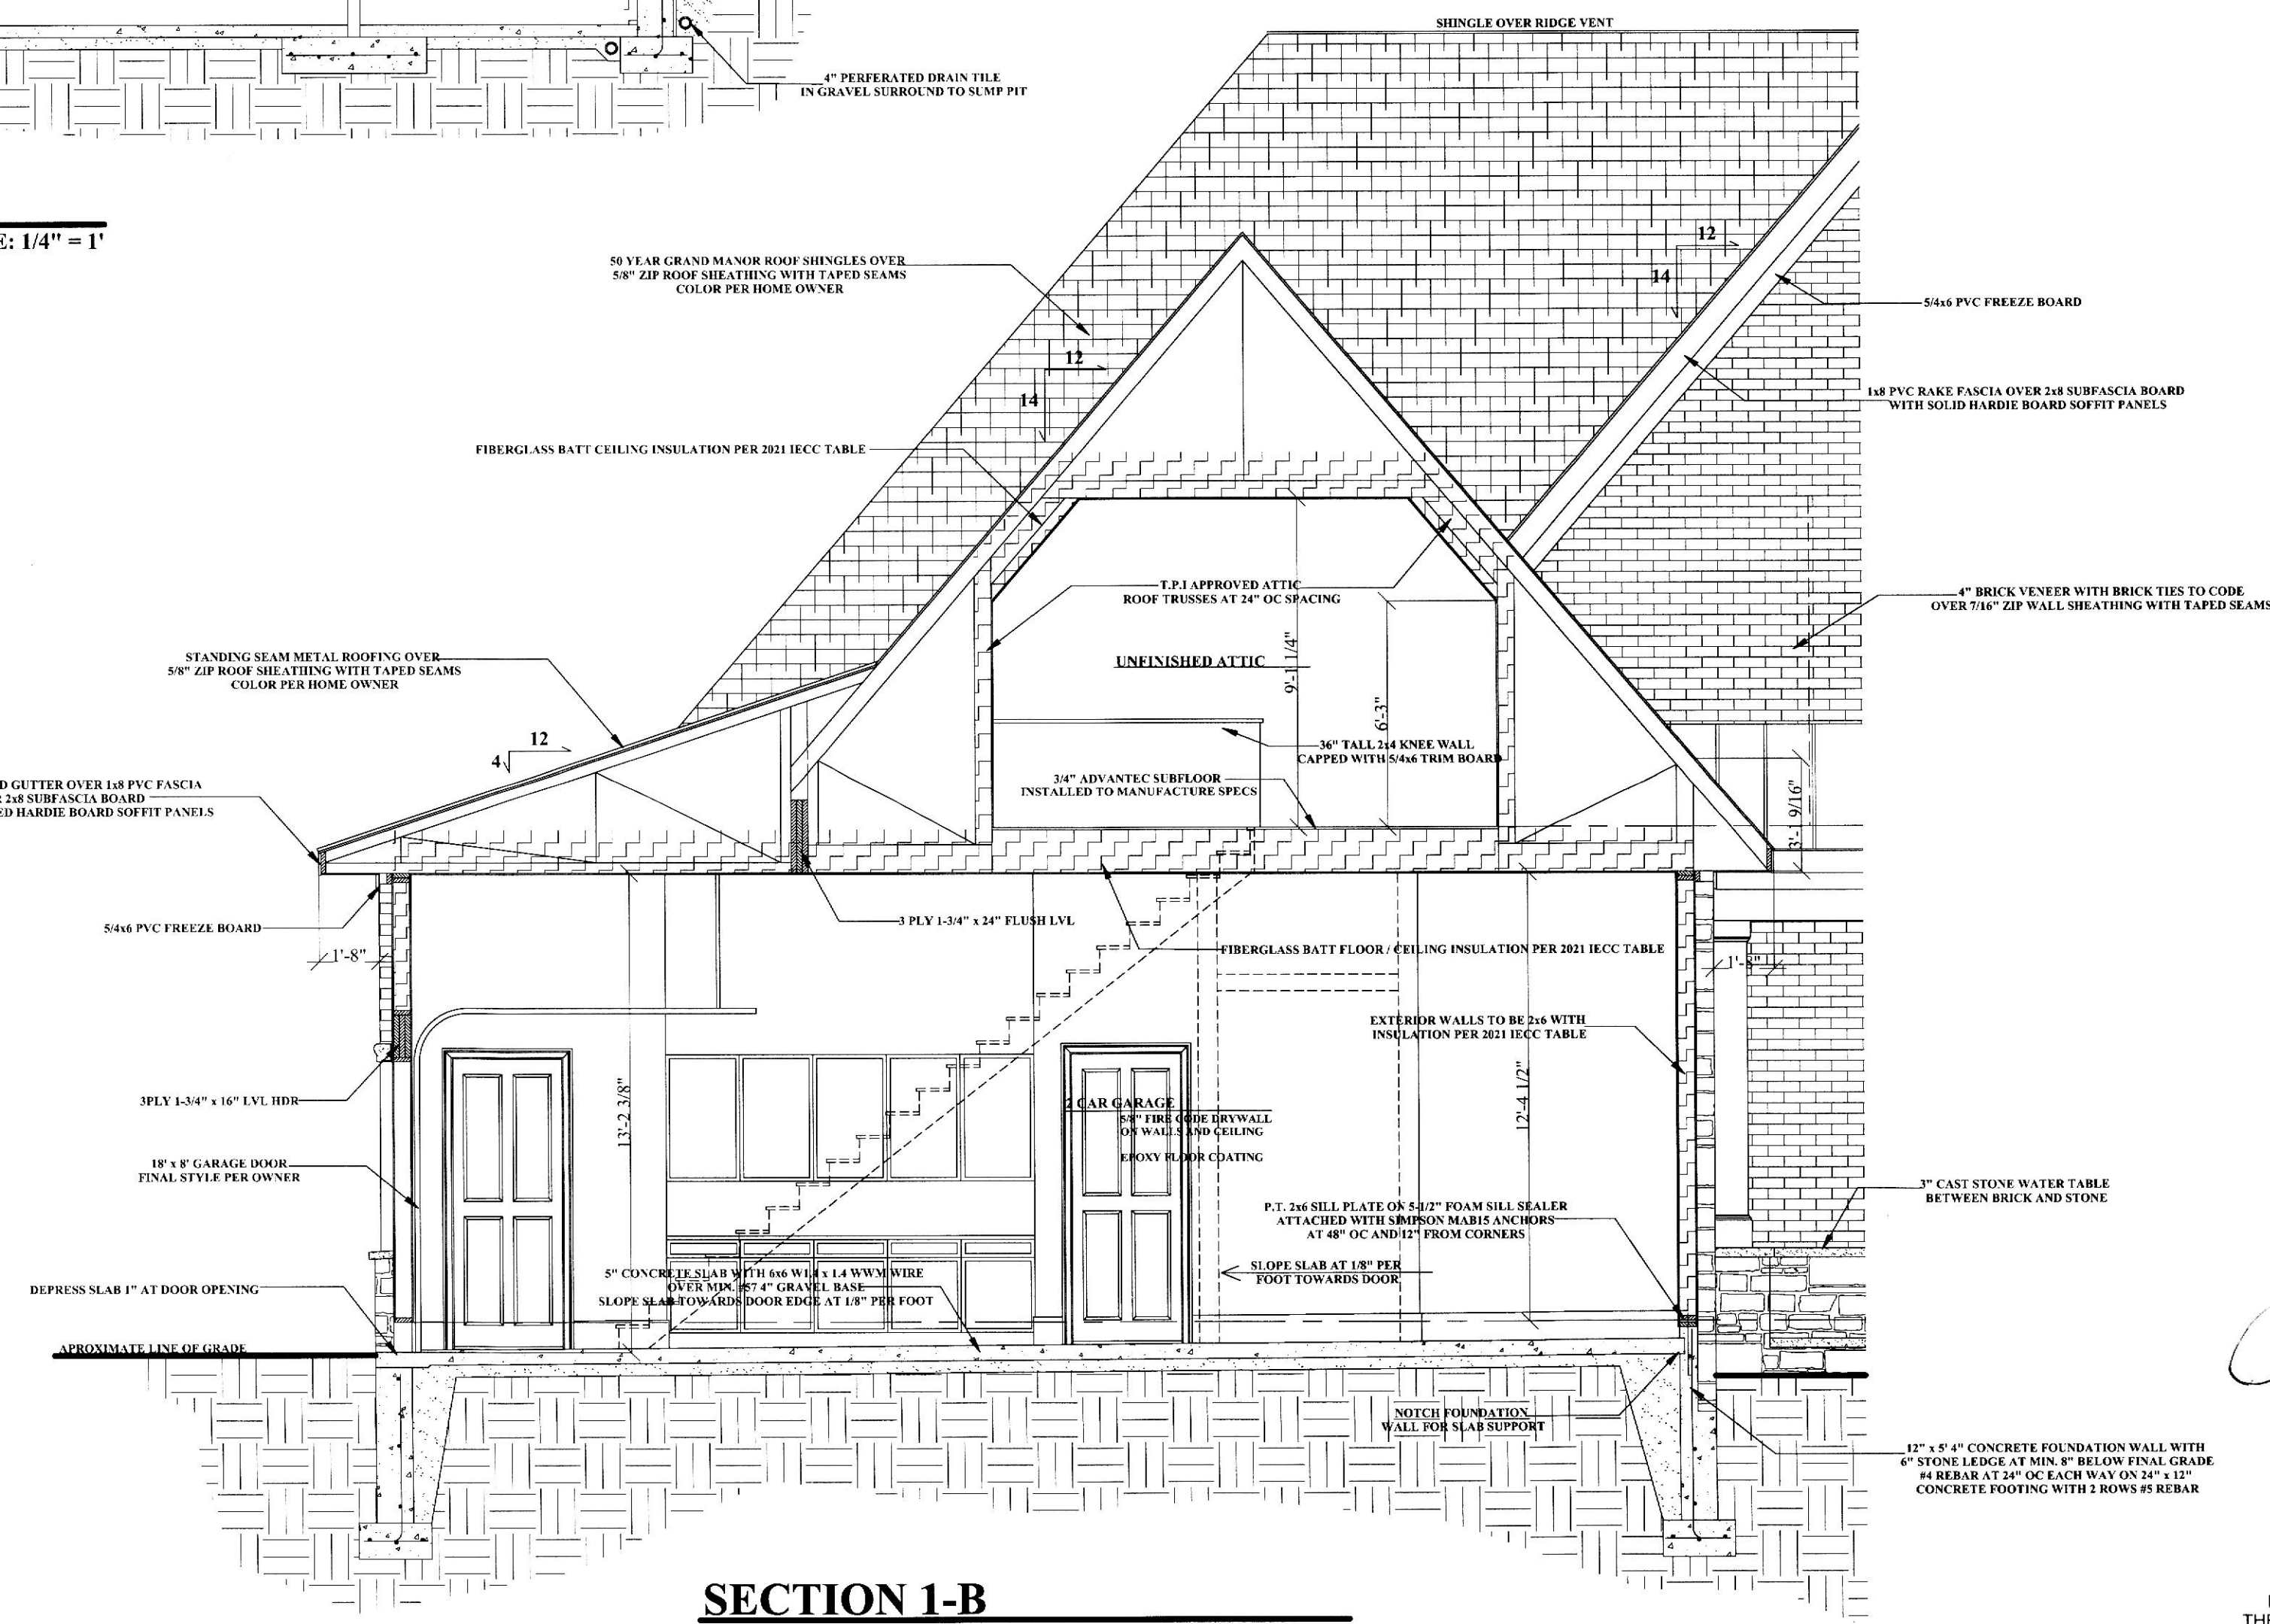

SECTION 1-B SCALE: 1/4" = 1'