

LOOMIS RESIDENCE
218 LOCUST HILL DRIVE
CHURCHVILLE MD 21028

THE CONTRACTOR IS RESPONSIBLE FOR DIMENSIONS TO BE CONFIRMED AND CORRELATED AT SITE FOR INFORMATION THAT PERTAINS SOLELY TO THE FABRICATION PROCESSES OR TO THE MEANS, METHODS, TECHNIQUES, SEQUENCES, AND PROCEDURES OF CONSTRUCTION OF THE WORK OF ALL TRADES

RB HOME DESIGN

DATE: 10/12/26


SCALE: 1/4" = 1'

DRAWN BY: RB

BUILDING SECTIONS


SHEET NO.

A-9

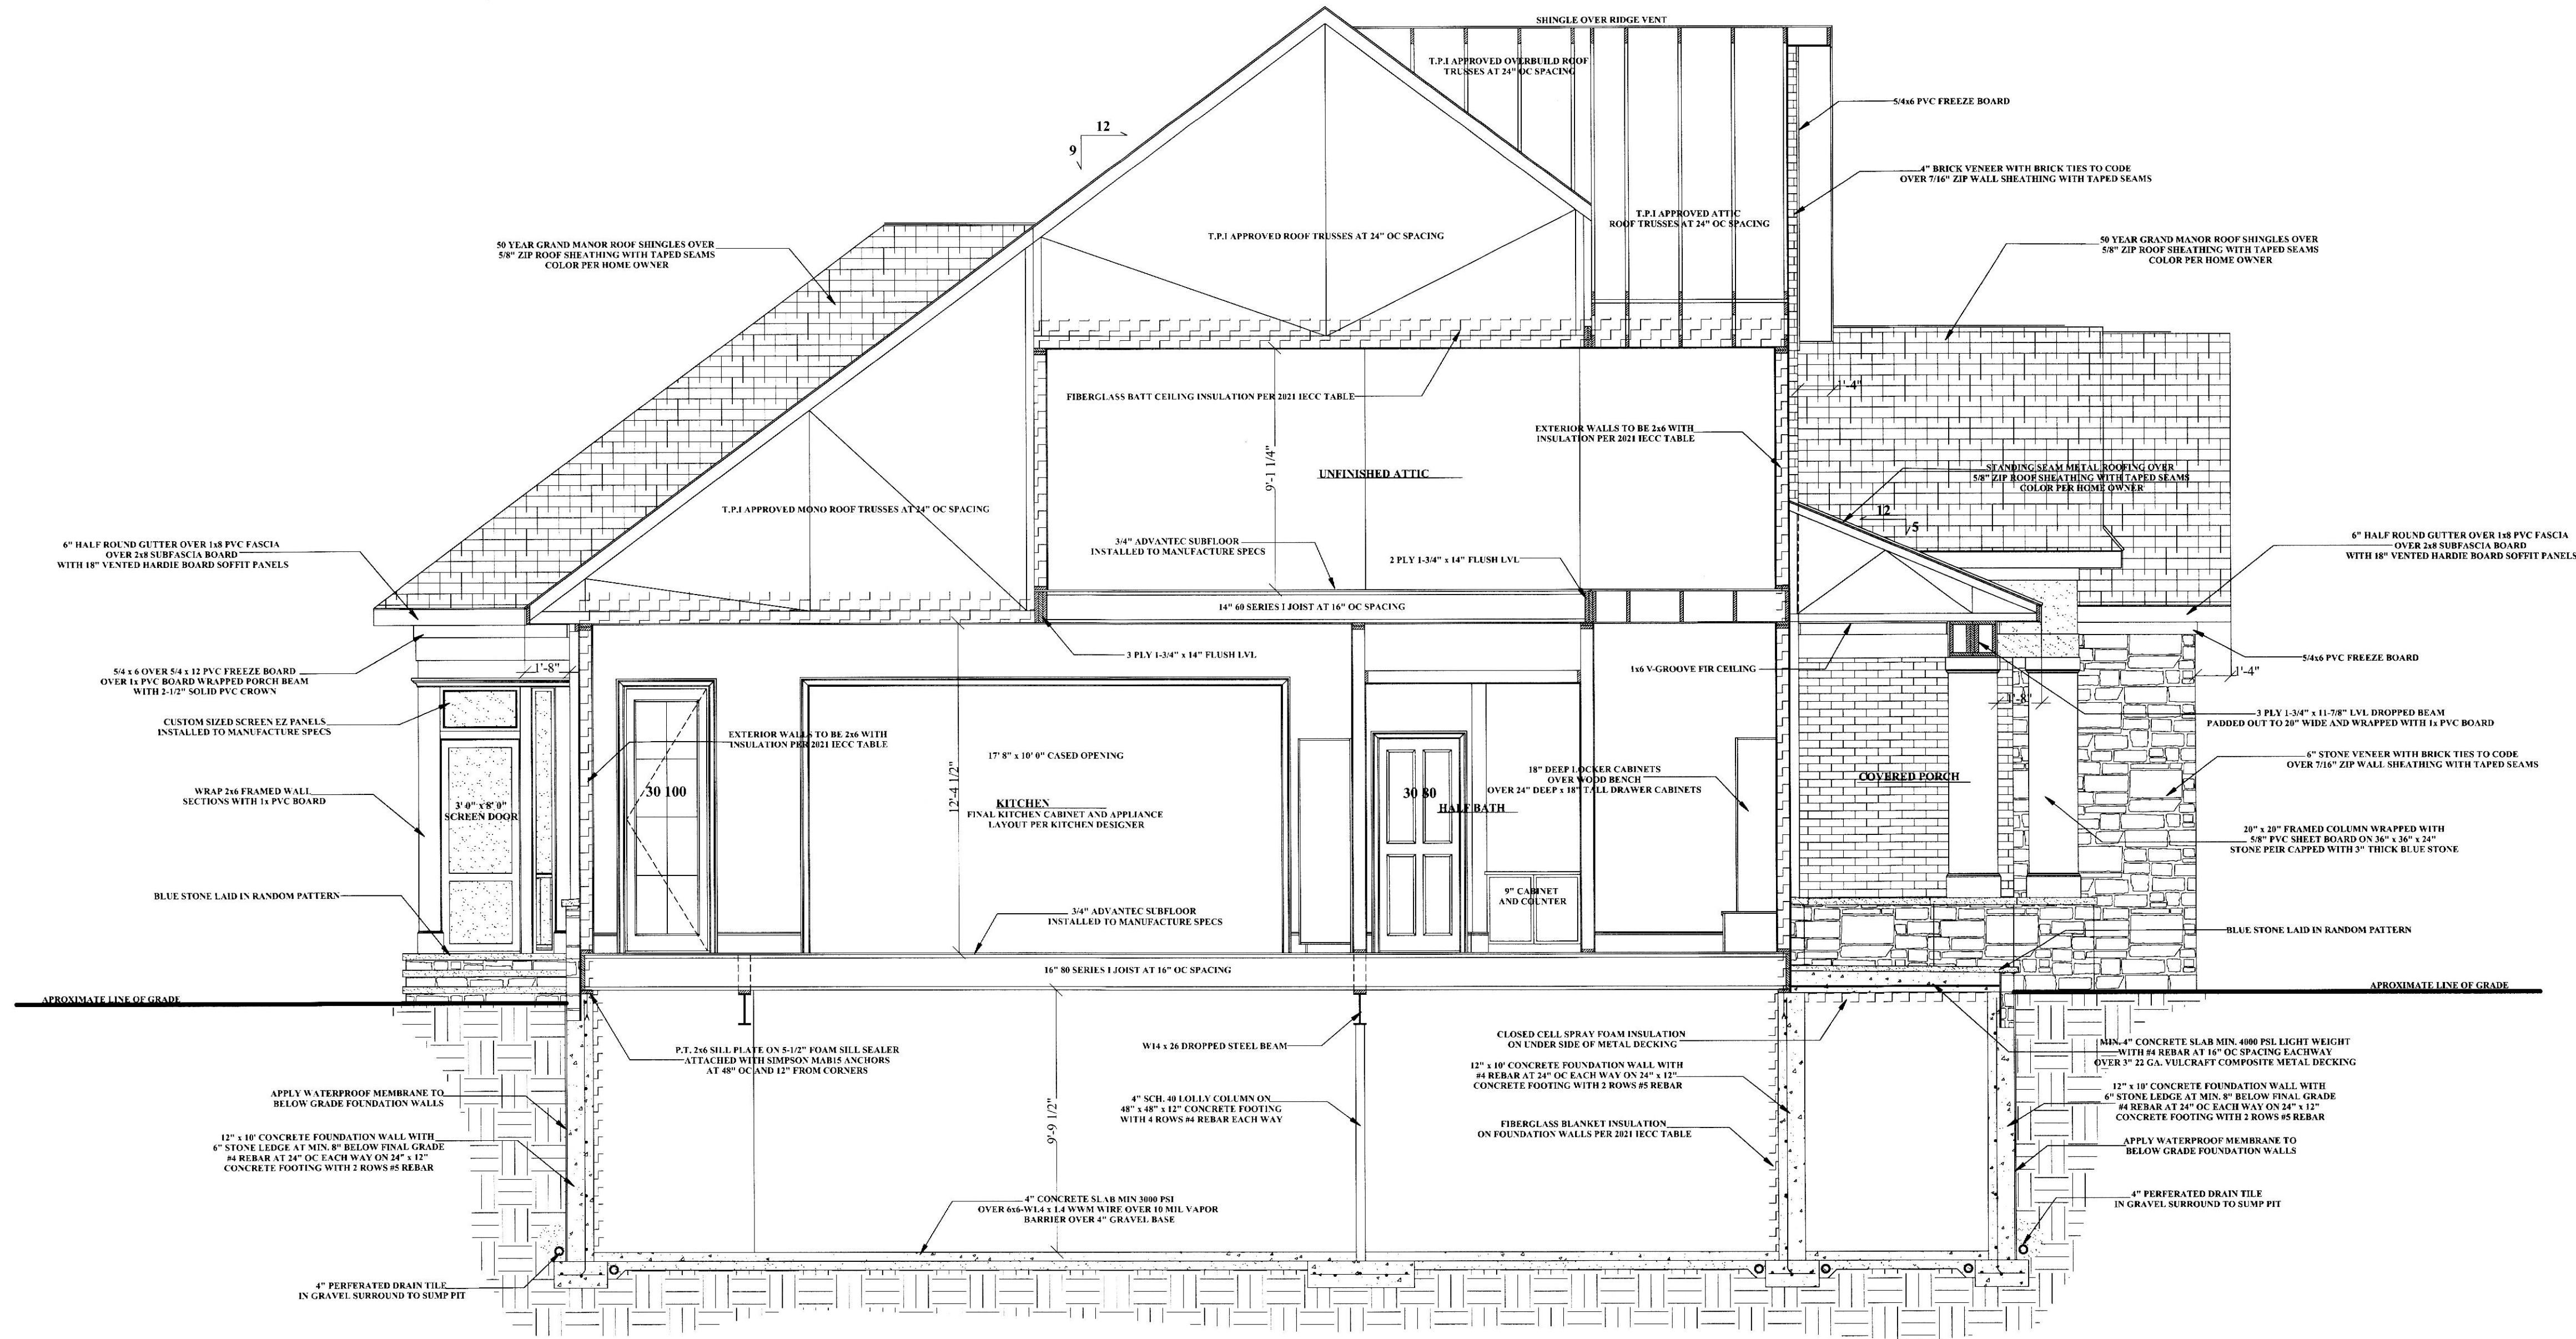

SECTION 1-C

SCALE: 1/4" = 1'

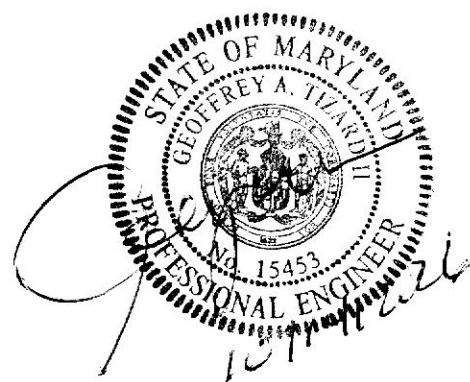

I HEREBY CERTIFY THAT THESE DOCUMENTS WERE PREPARED OR APPROVED BY ME, AND THAT I AM A DULY LICENSED PROFESSIONAL ENGINEER UNDER THE LAWS OF THE STATE OF MARYLAND. LICENSE NO. 15453. EXPIRATION DATE: JULY 2, 2027