


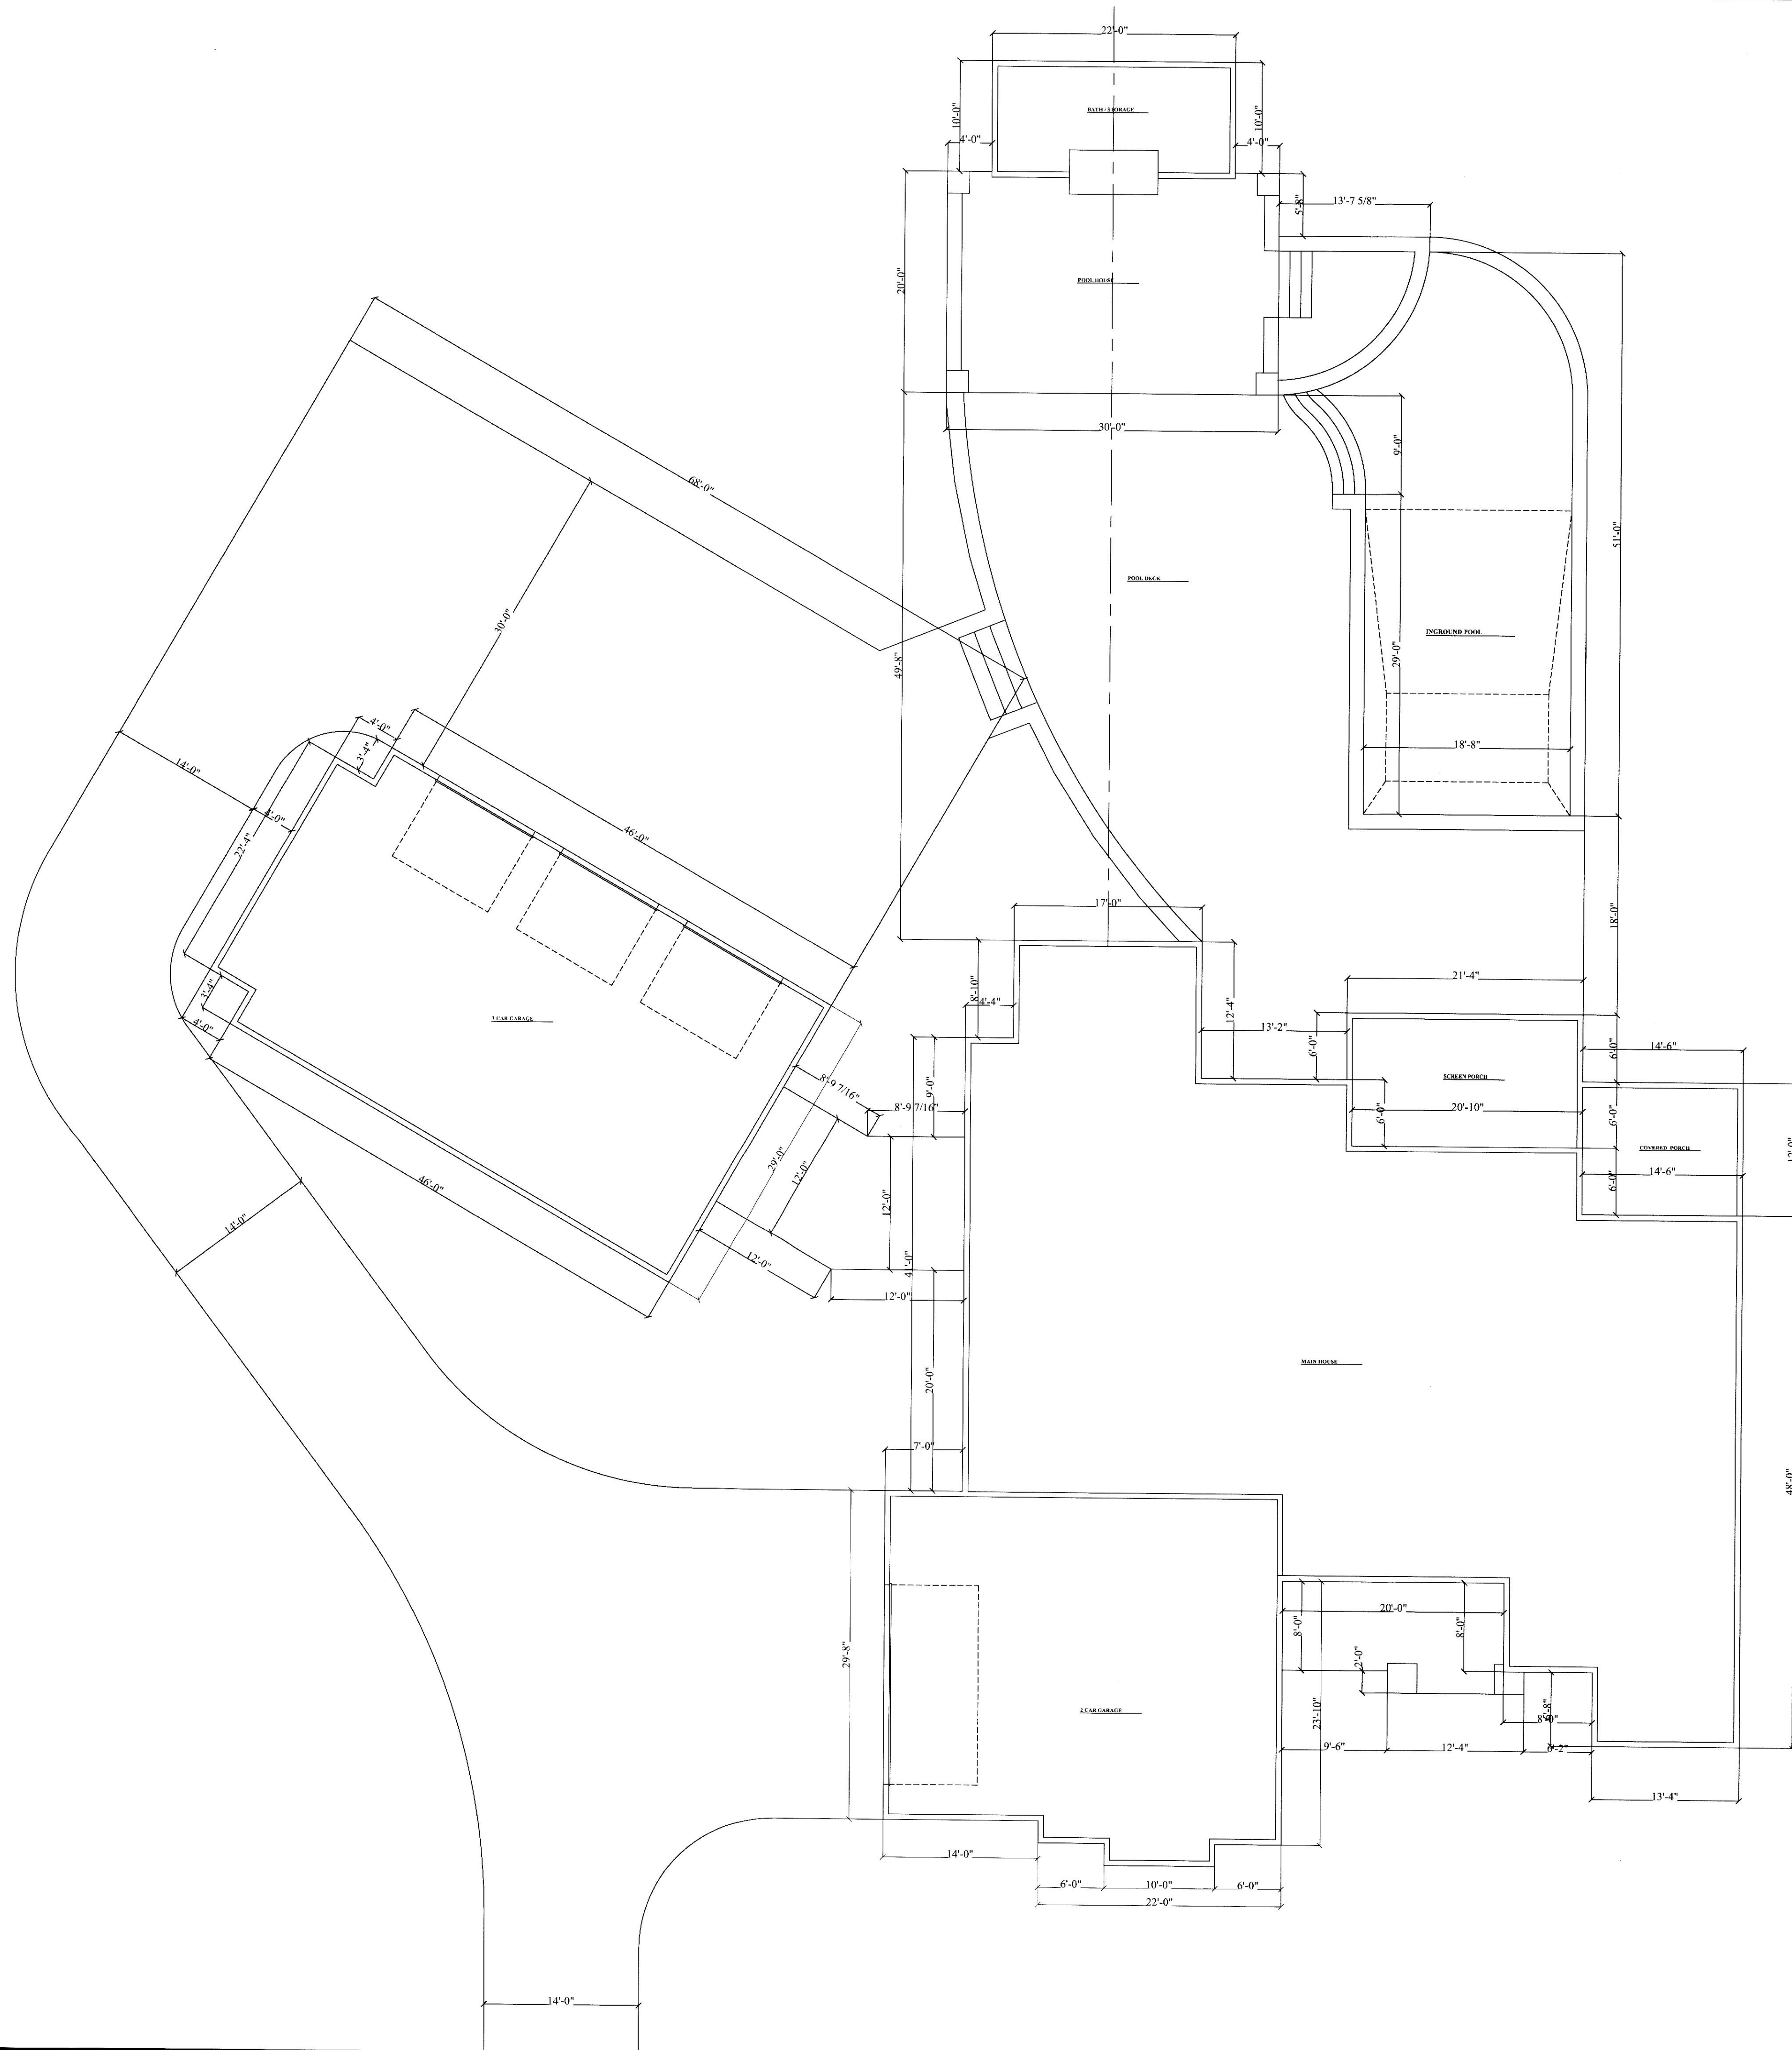

10/12/26 RB

RB Home Design
1419 CHESAPEAKE AVE MIDDLE RIVER MD 21220
RBHOMEDSIGN@HOTMAIL.COM
443-613-5115

LOOMIS RESIDENCE
218 LOCUST HILL DRIVE
CHURCHVILLE MD 21028

THE CONTRACTOR IS
RESPONSIBLE FOR DIMENSIONS
TO BE CONFIRMED AND CORRELATED
AT SITE FOR INFORMATION THAT
PERTAINS SOLELY TO THE FABRICATION
PROCESSES OR TO THE MEANS,
METHODS, TECHNIQUES, SEQUENCES,
AND PROCEDURES OF CONSTRUCTION
OF THE WORK OF ALL TRADES

RB HOME DESIGN

DATE: 10/12/26

SCALE: 1/8" = 1'

DRAWN BY: RB

FULL LAYOUT
PLAN

SHEET NO.