


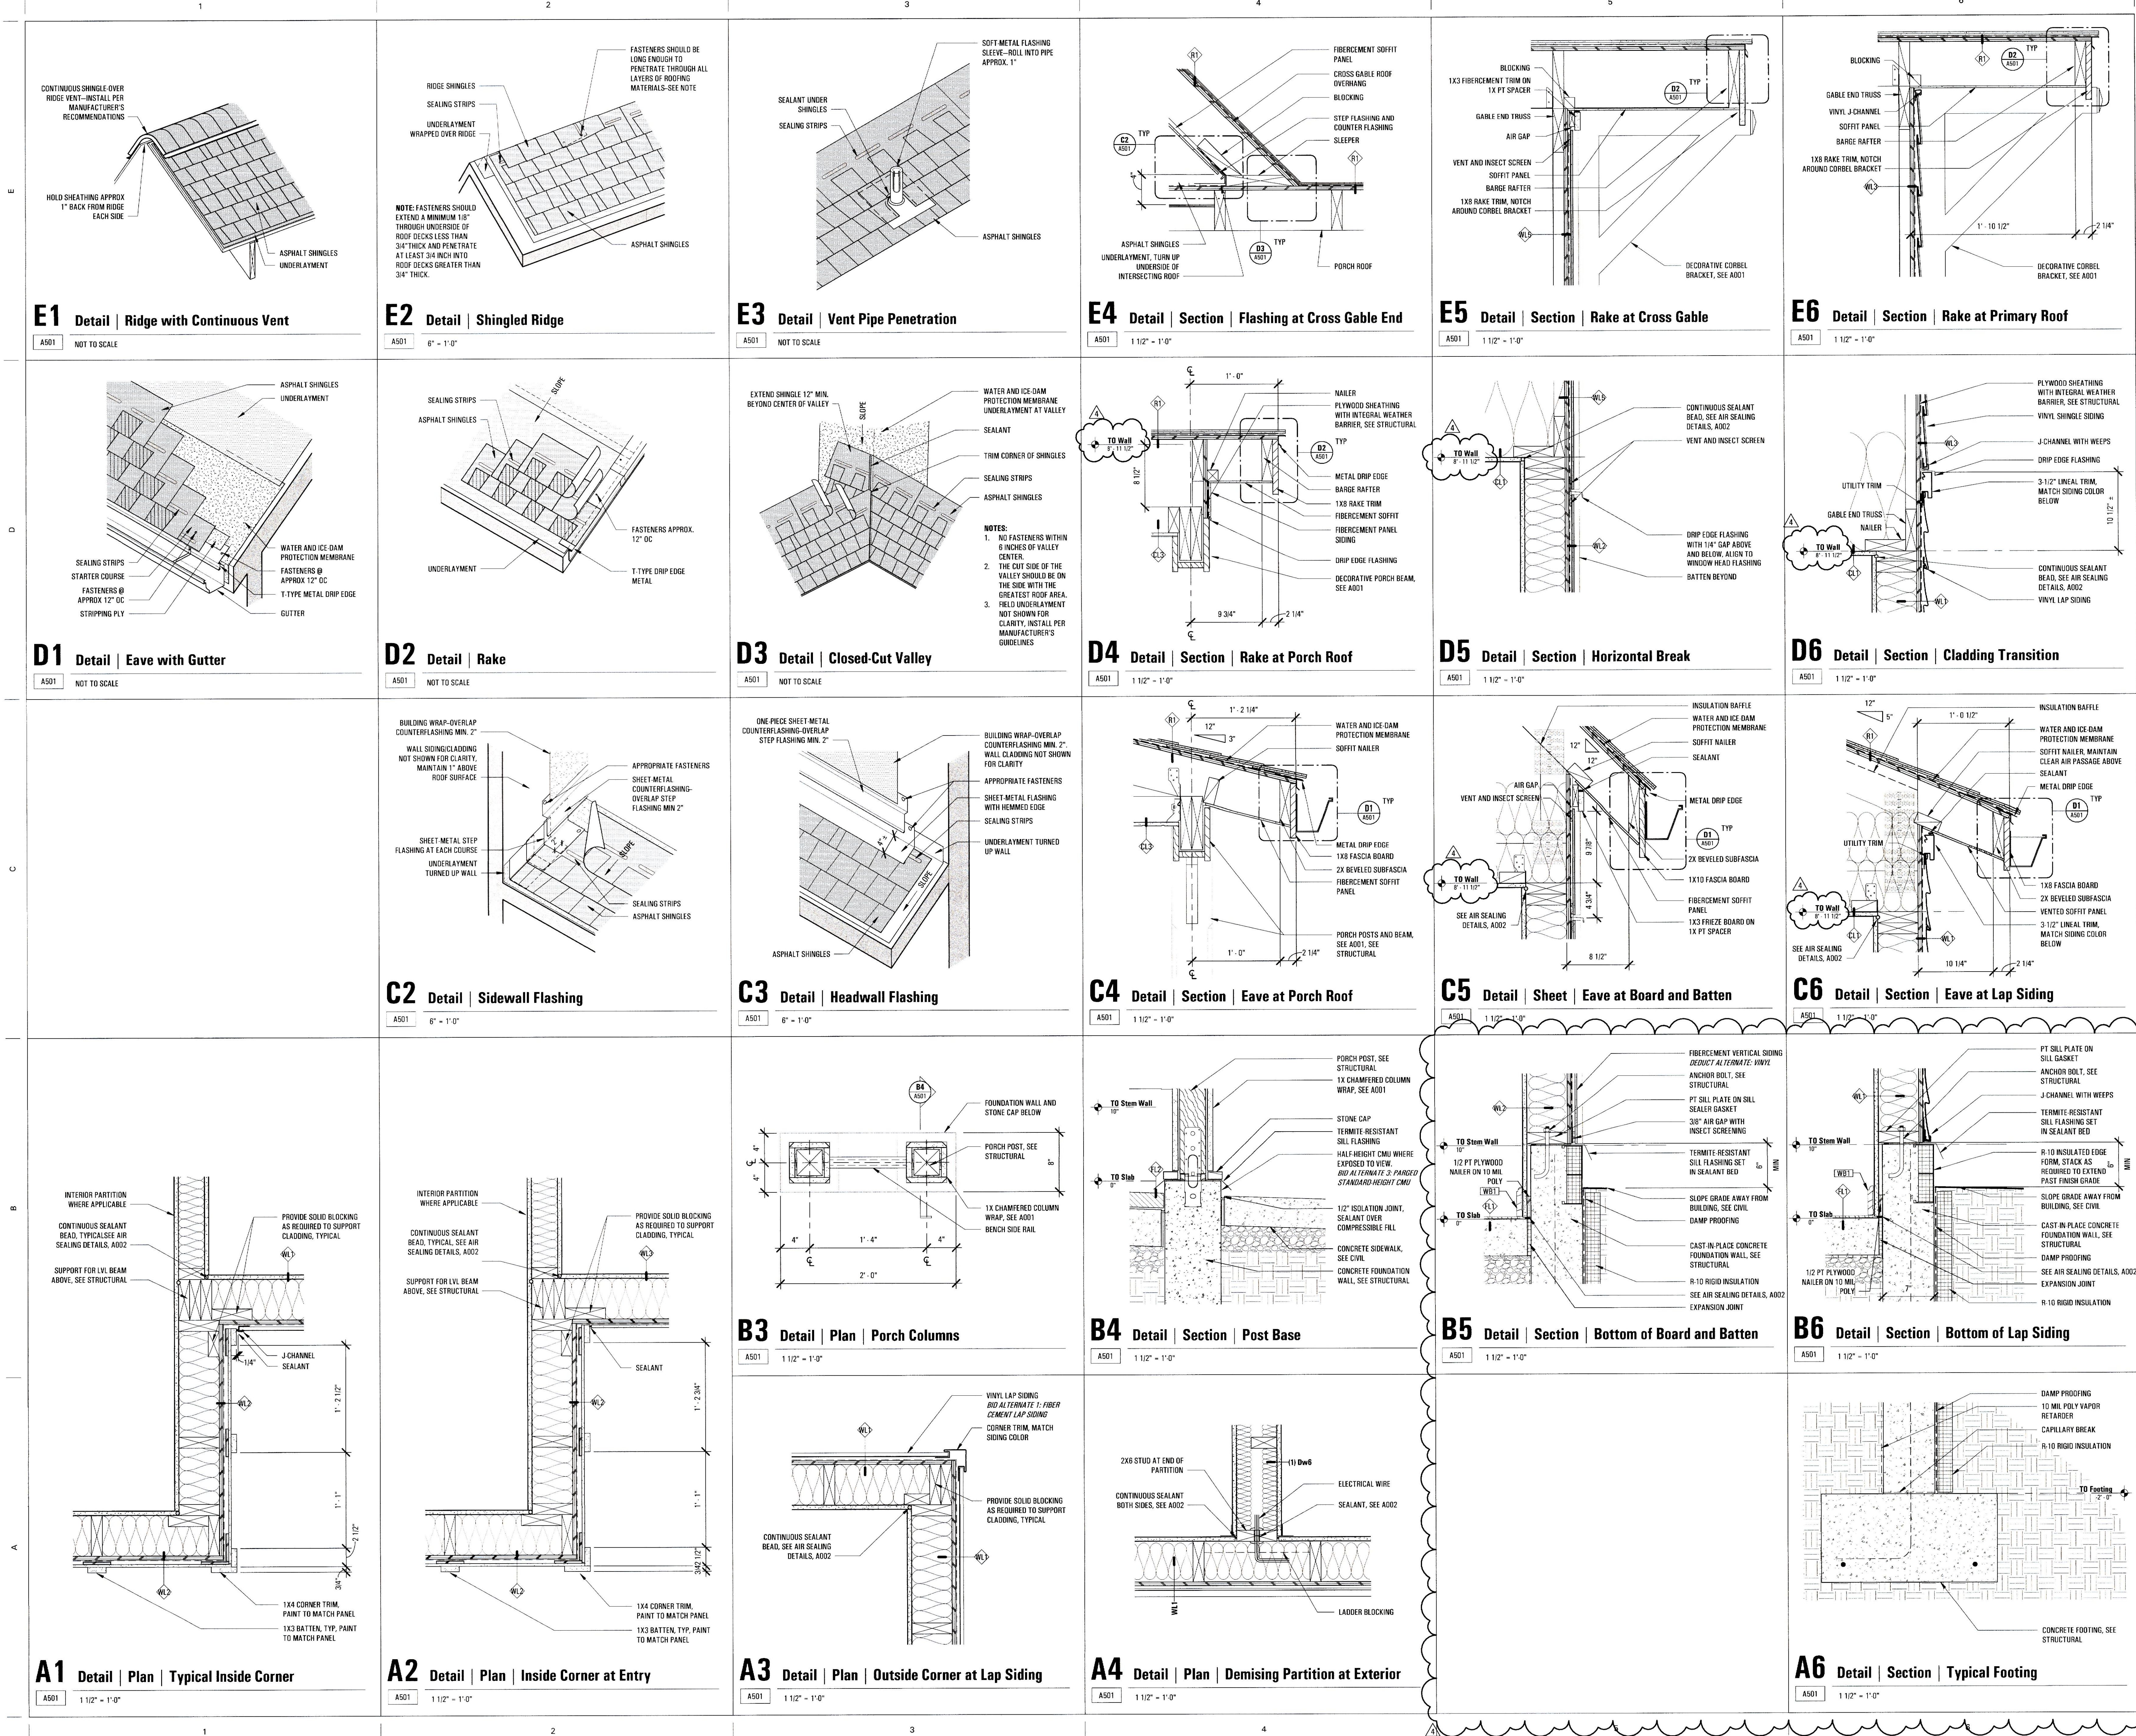

PROJECT

PROJ. NO.: 22-15

Millington Senior Village

Residential Buildings

172 Sassafraz Street

Millington, MD 21651

PRESENT

PAVED

COMPANY

PROJECT DIRECTORY

DEVELOPER

Home Partnership of Cecil County, Inc

626 TOWNE CENTER DRIVE, SUITE 102

JOPPA, MD 21085

TEL 302.679.3200

CIVIL ENGINEER

Atwell, LLC

4892 MILLENNIUM DRIVE, SUITE 305

BELCAMP, MD 21017

TEL 302.369.2900

ARCHITECT

Present Company

2209 MARYLAND AVE

BALTIMORE, MD 21218

TEL 410.696.3321

STRUCTURAL ENGINEER

Skarda and Associates

2439 N CHARLES STREET

BALTIMORE, MD 21218

TEL 410.366.9384

MEP ENGINEER

Bowley Jones

1107 BURKHARDT LANE

SEVERN, MARYLAND, 21144

TEL 410.777.9493

ENERGY CONSULTANT

Lorax Partnerships, LLC

808 ST. PAUL STREET

BALTIMORE, MD 21202

TEL 443.449.6319

GENERAL CONTRACTOR

Willow Construction

8649 COMMERCE DRIVE

EASTON, MD 21601

TEL 410.822.6000

5/2025 PRESENT COMPANY, ALL RIGHTS RESERVED

PROFESSIONAL CERTIFICATION

I CERTIFY THAT THESE DOCUMENTS WERE PREPARED OR APPROVED BY ME, AND THAT I AM A FULLY LICENSED ARCHITECT UNDER THE LAWS OF THE STATE OF MARYLAND, LICENSE NUMBER 16511, EXPIRATION DATE 04/08/2027.

REVISIONS

4/4/2025

4

Stem Wall

DATE

NO.

ISSUE

SUBMISSION

100% Construction Documents

PERMIT SET REISSUE

June 22, 2026

DRAWING NAME / NO.

SCALE: As indicated

Details

A501

6/26/2026 1:24:37 PM